

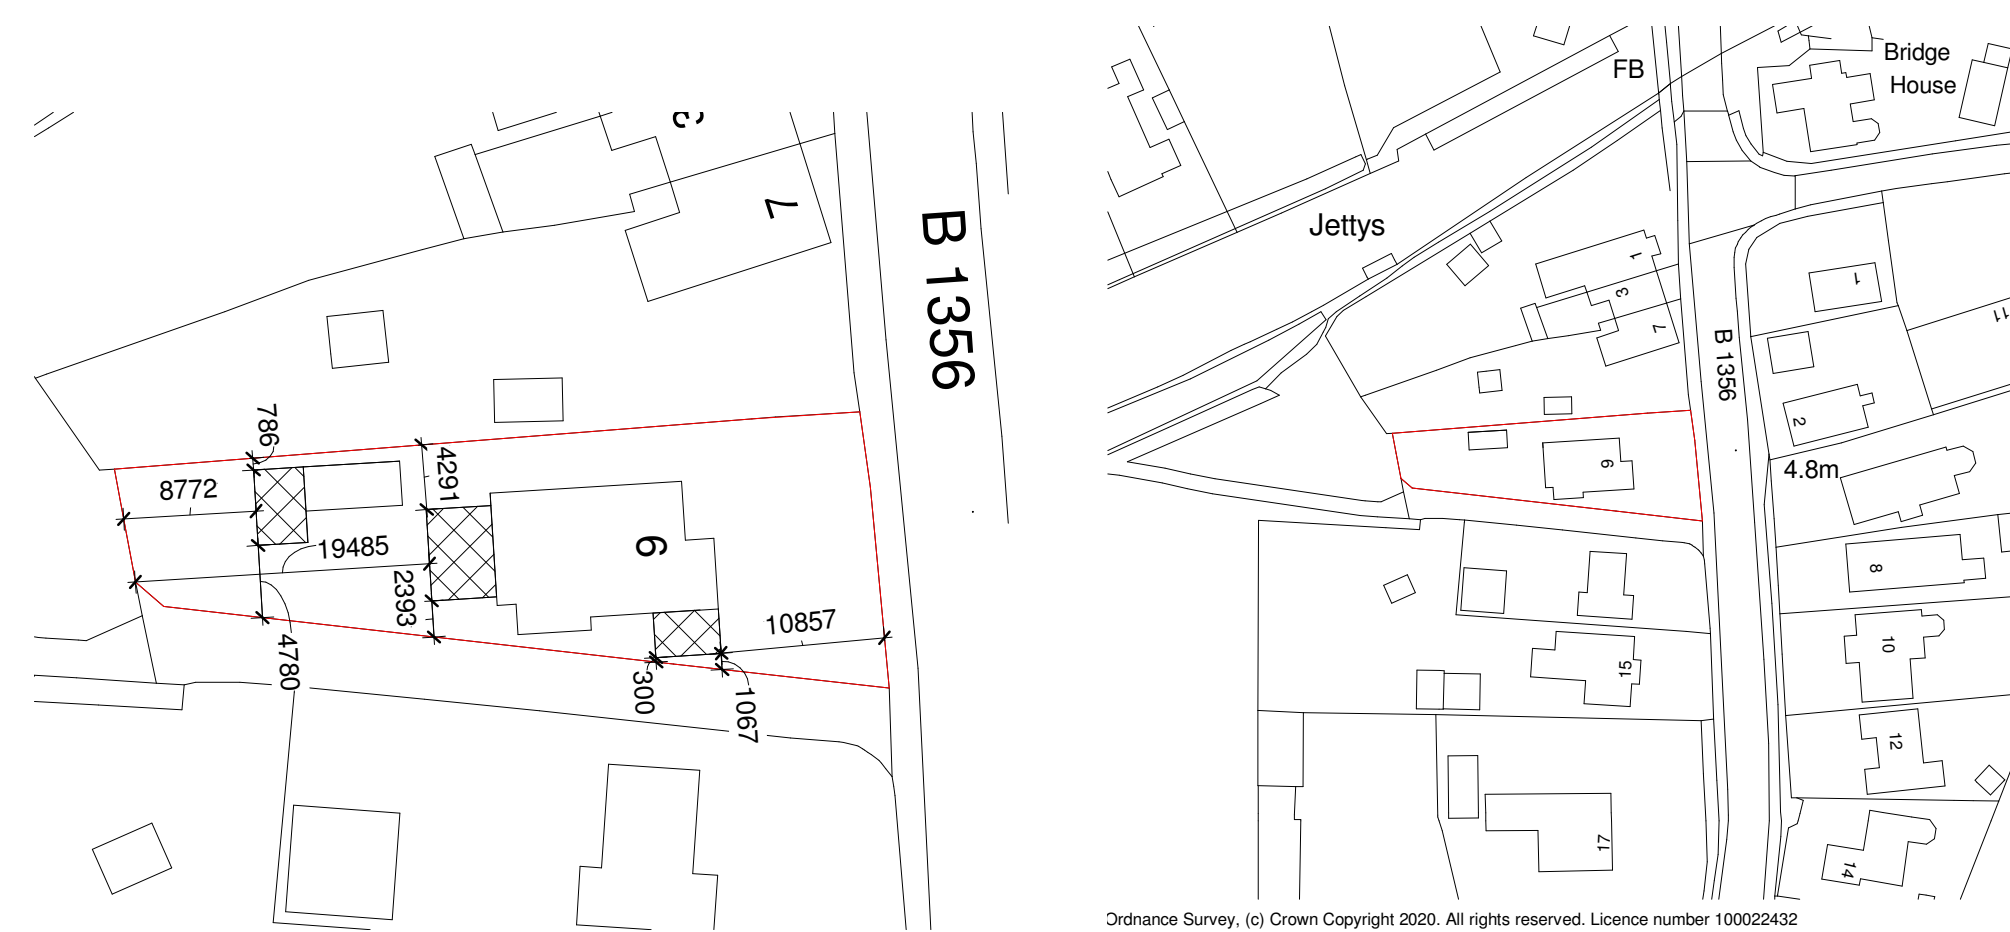
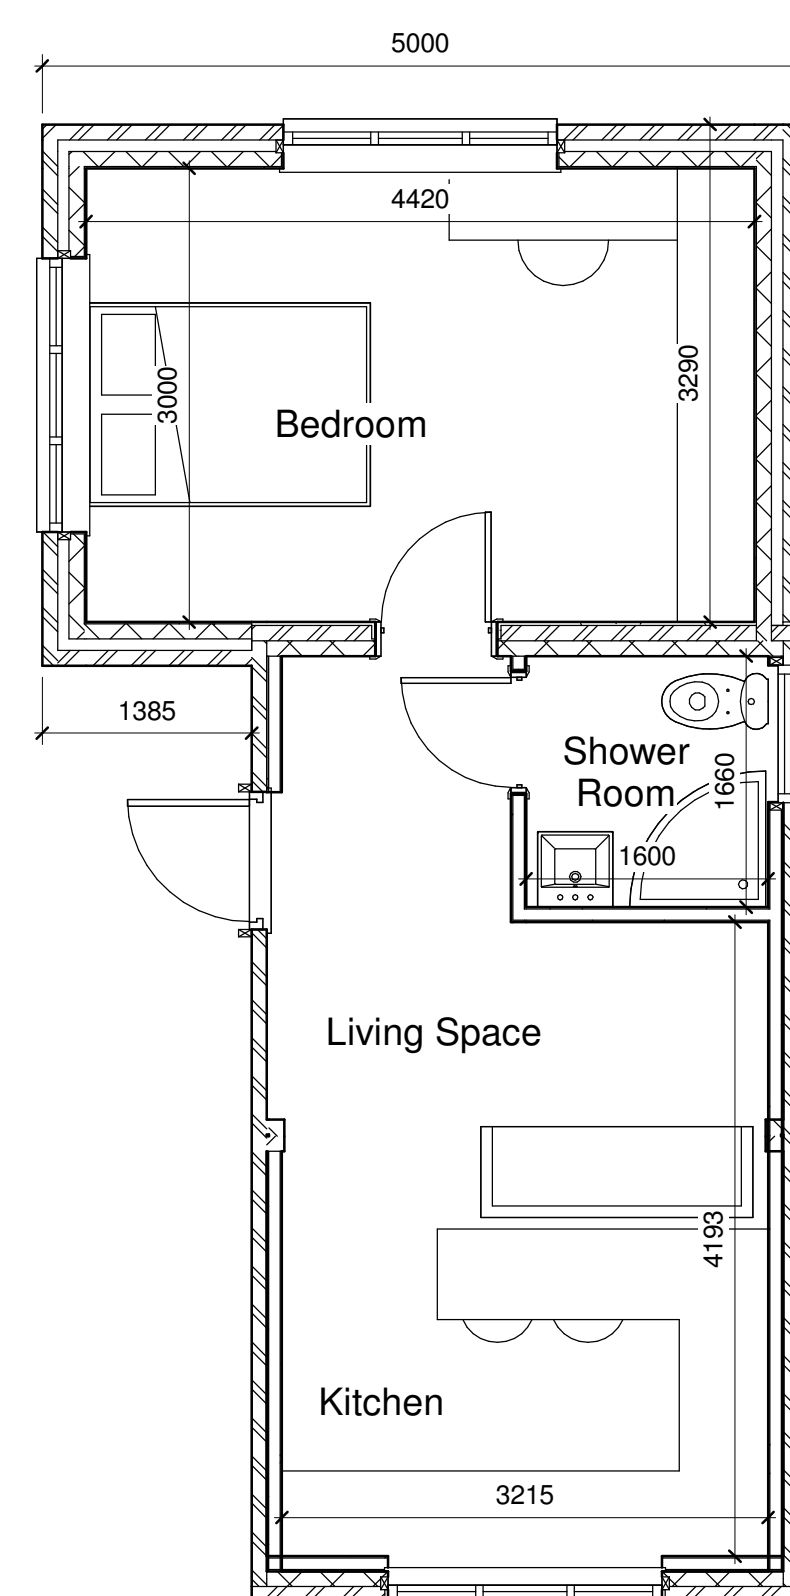
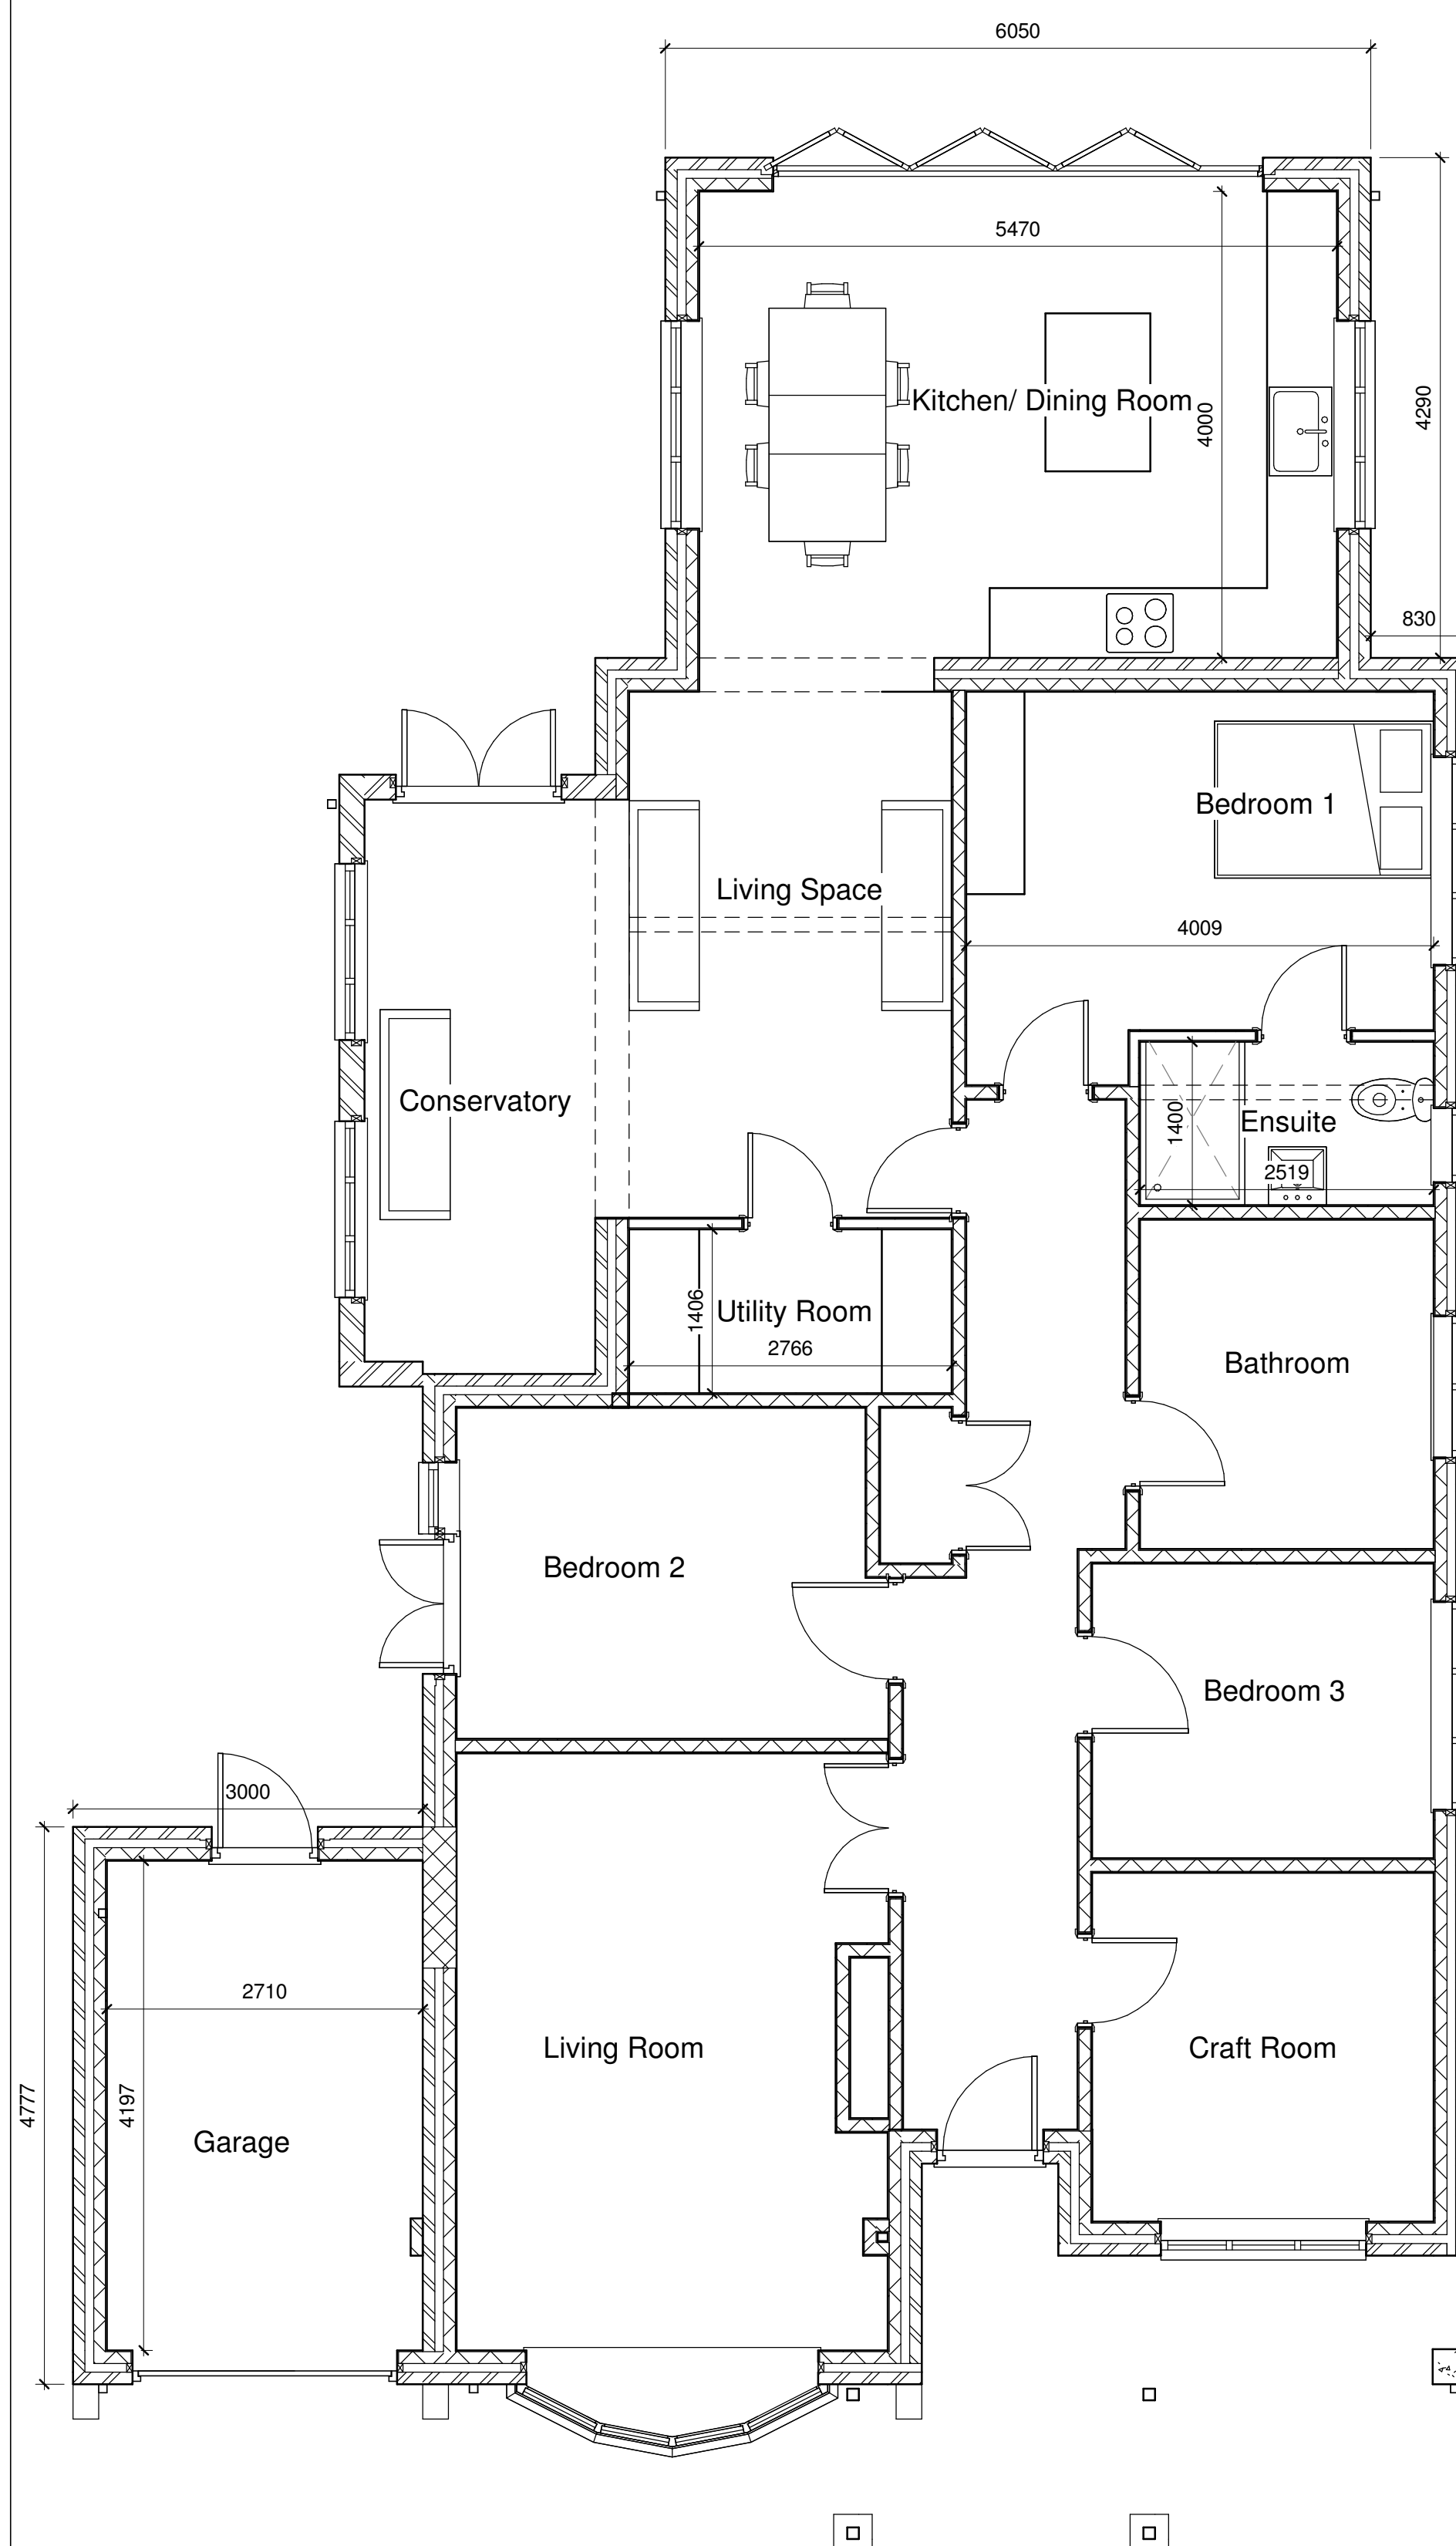
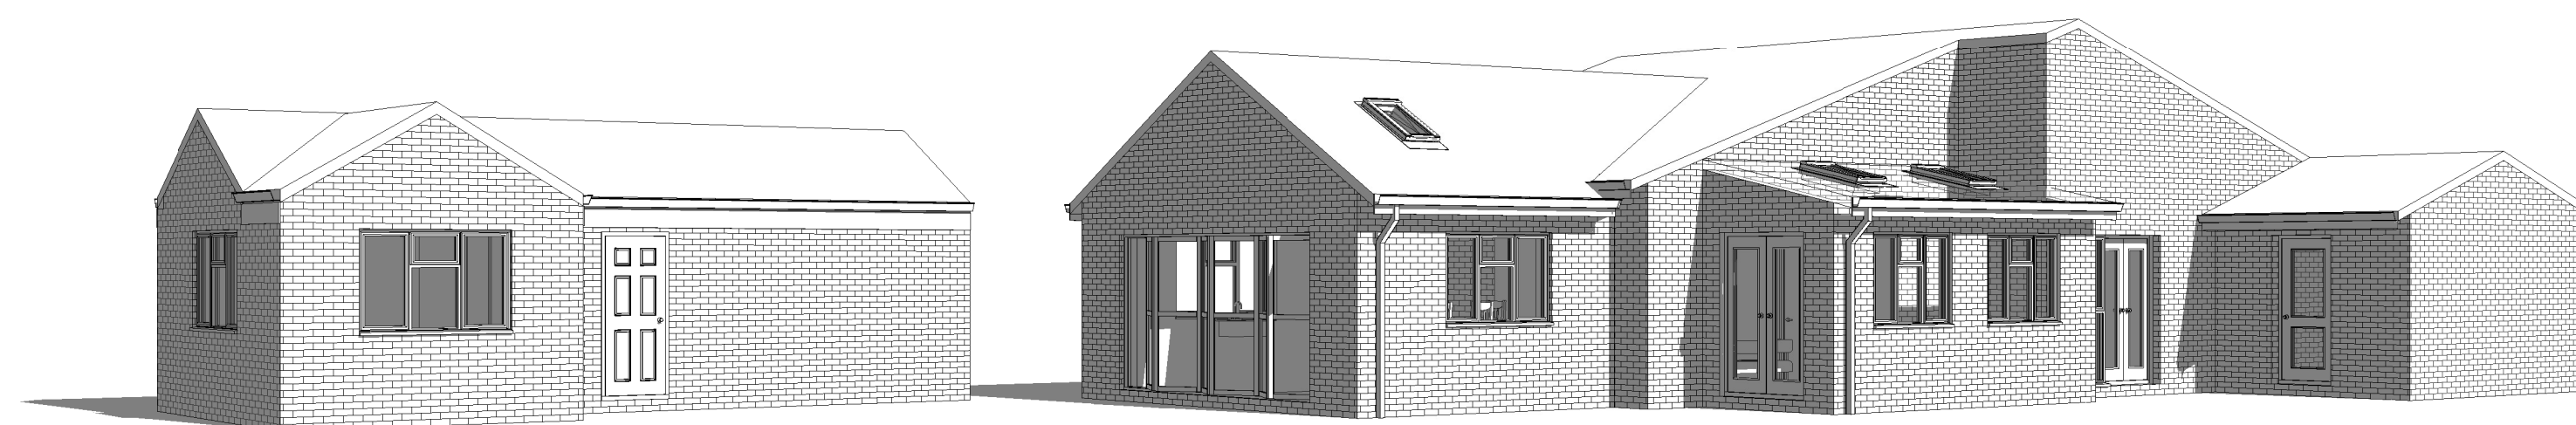


VISUAL SCALE 1:50 @ A1

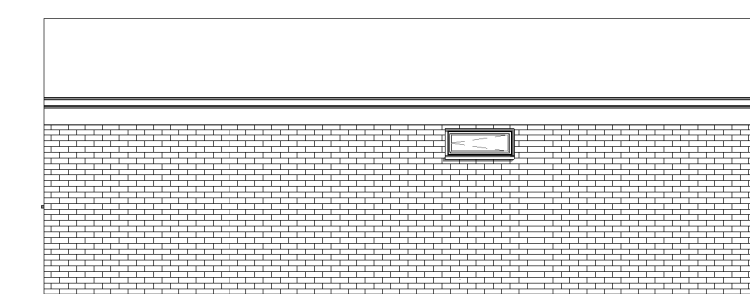

VISUAL SCALE 1:100 @ A1

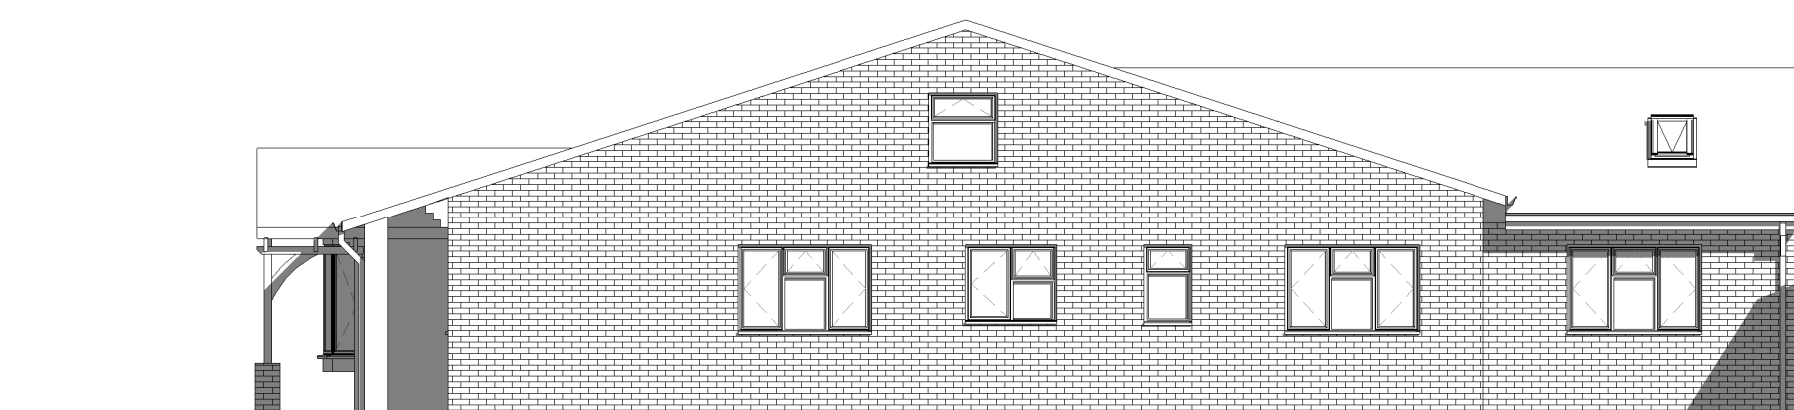

RICHARDS
ARCHITECTURAL

RUALEN, MILL GREEN ROAD,
PINCHBECK. SPALDING PE11 3PU
01775 722083

PROJECT

CLIENT

DRAWING

DRAWING NUMBER:
RA/1186/20/01 P2ai

DRAWN BY:
HA

DATE:	13/07/20
-------	----------

SCALE (@ A1):
As indicated

[illegible]

RICHARDS ARCHITECTURAL WILL NOT SHARE ANY CONFIDENTIAL INFORMATION WITH OTHER PARTIES WITHOUT YOUR CONSENT. FOR A COPY OF OUR PRIVACY POLICY PLEASE CONTACT INFO@RICHARDSARCHITECTURAL.CO.UK

HEALTH & SAFETY
The client is to ensure that the appointed contractor is familiar with and complies with Health & Safety for Building Sites and Work Places.