
STUDIO 11 ARCHITECTURE

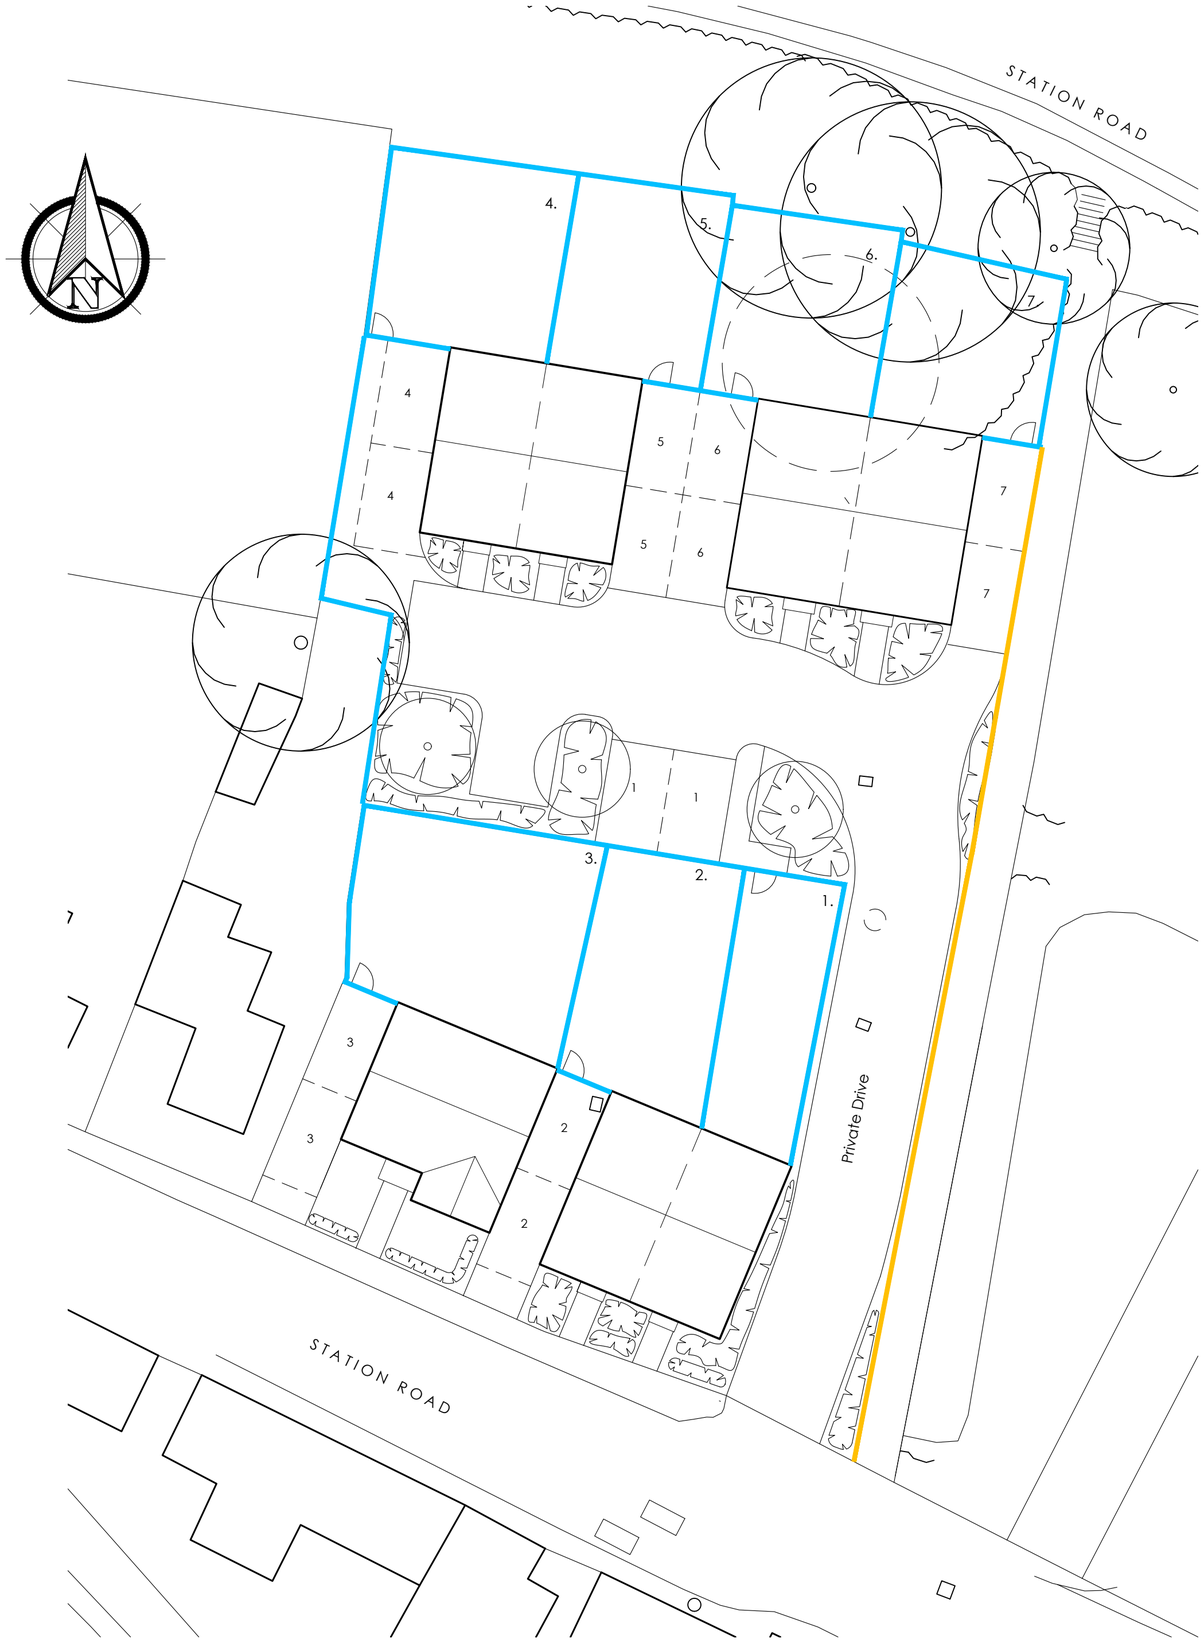

All discrepancies are to be brought to the attention of the below office.

The copyright to this drawing is owned by studio 11 architecture.

BOUNDARY TREATMENT KEY

1.8m Close Board Fence

1.2m Estate Rail Fence

REVISION DATE DRAWN DESCRIPTION

ISSUE STATUS

PRELIMINARY

STUDIO11 architecture

KING'S LYNN INNOVATION CENTRE,
INNOVATION DRIVE, KING'S LYNN,
PE30 5BY

T: 01553 970033
E: design@studio11architecture.co.uk
W: www.studio11architecture.co.uk

CLIENT Mr I Bates

PROJECT Residential development at Station Road, Surfleet

DRAWING Boundary Treatments

DRAWN	PROJECT DESIGNER	PROJECT DIRECTOR
EG	EG	KB
DATE	**SCALE**	**PAPER SIZE**
09.08.2023	1:200	A2

DRAWING NUMBER

582.BT.01

ARCHITECTURE