
STUDIO 11 ARCHITECTURE

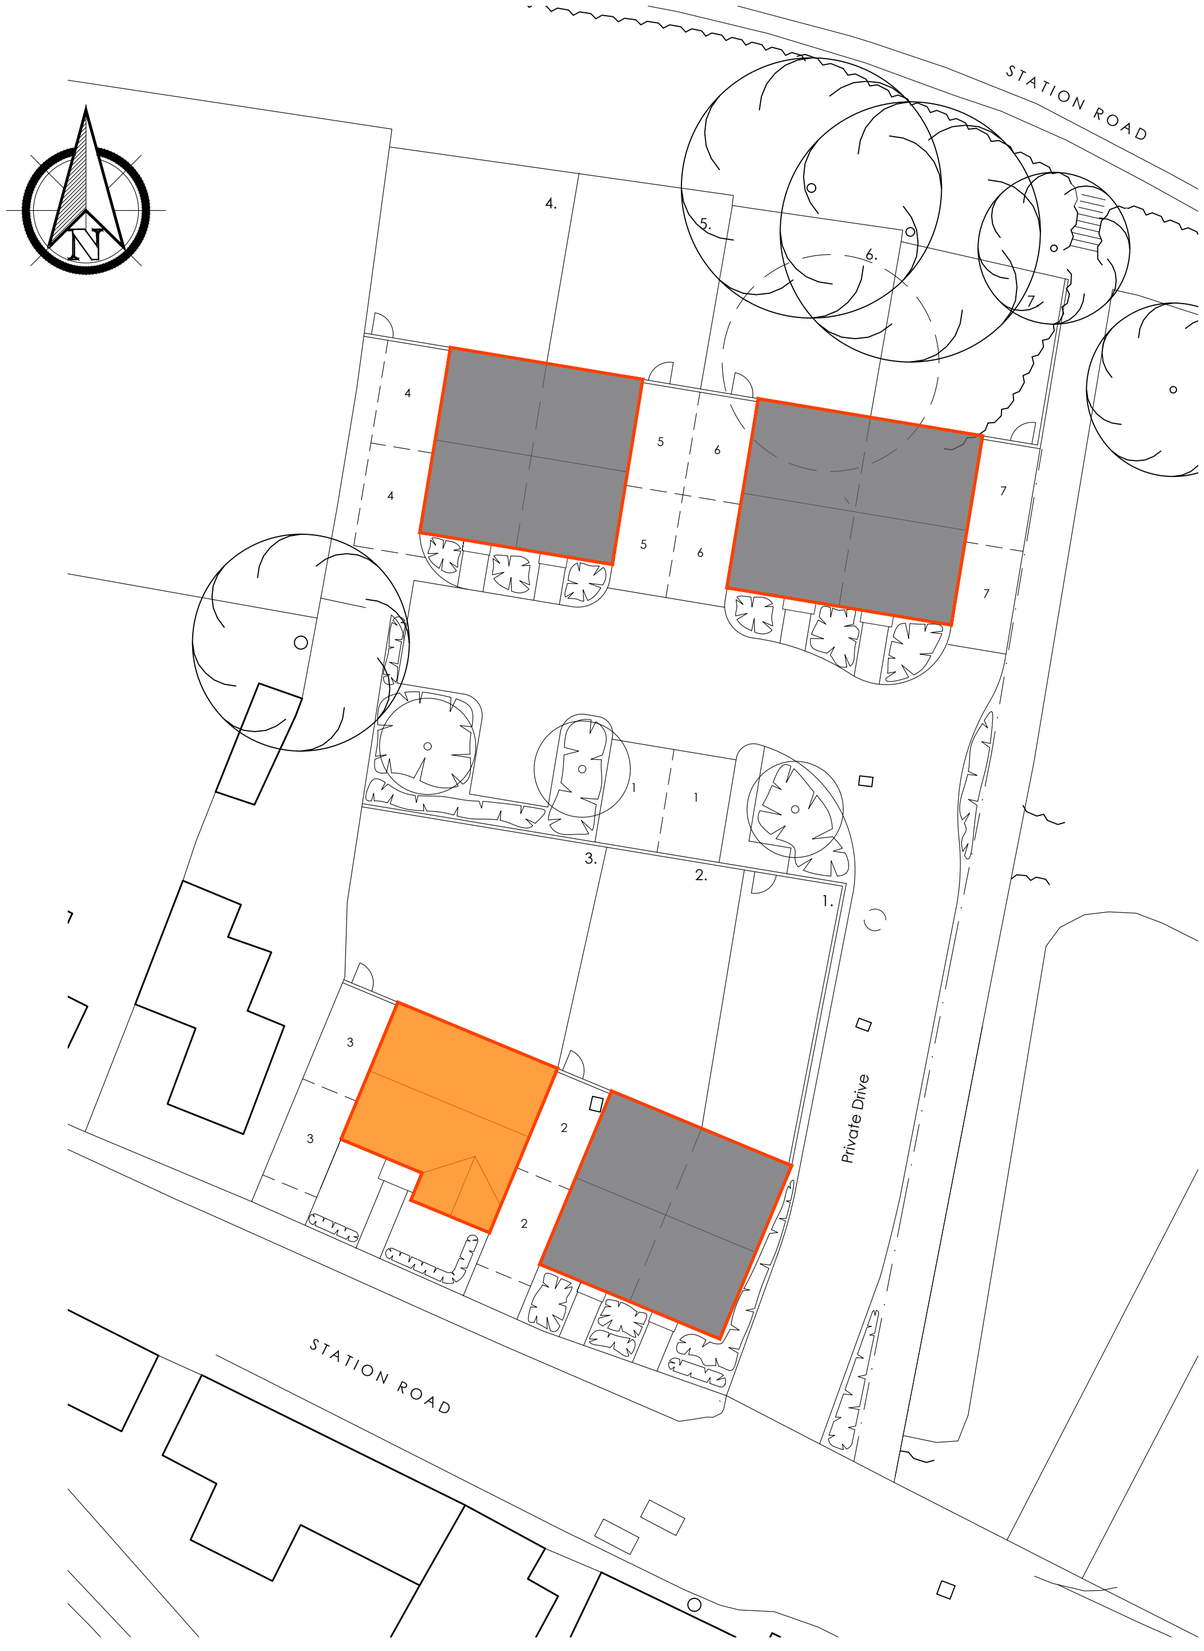

KEY

Walls - Facing brickwork below and above DPC.
Colours as follows:

Vandersanden Bellona

Brick Detail - Design in accordance with housetype drawings, colour Vandersanden Lindebloem.

Roofs - Wienerberger concrete roof tiles, colours as follows:

Wienerberger Double Pantile Terracotta Red

Wienberger Double Pantile Dark Grey

Windows & Doors - Design in accordance with housetype drawings, colour white.

Meter Boxes - Design in accordance with housetype drawings, colour white.

Rainwater Goods - Half round gutters with round downpipes, colour black.

Porches - GRP, design in accordance with housetype drawings, colour white.

All discrepancies are to be brought to the attention of the below office.

The copyright to this drawing is owned by studio 11 architecture.

REVISION DATE DRAWN DESCRIPTION

ISSUE STATUS

PRELIMINARY

STUDIO11 architecture

KING'S LYNN INNOVATION CENTRE,
INNOVATION DRIVE, KING'S LYNN,
PE30 5BY

T: 01553 970033
E: design@studio11architecture.co.uk
W: www.studio11architecture.co.uk

CLIENT Mr I Bates

PROJECT Residential development at Station Road, Surfleet

DRAWING External Materials Plan

DRAWN	PROJECT DESIGNER	PROJECT DIRECTOR
EG	EG	KB

DATE	SCALE	PAPER SIZE
09.08.2023	1:200	A2

DRAWING NUMBER

582.EMP.01

ARCHITECTURE