
STUDIO 11 ARCHITECTURE

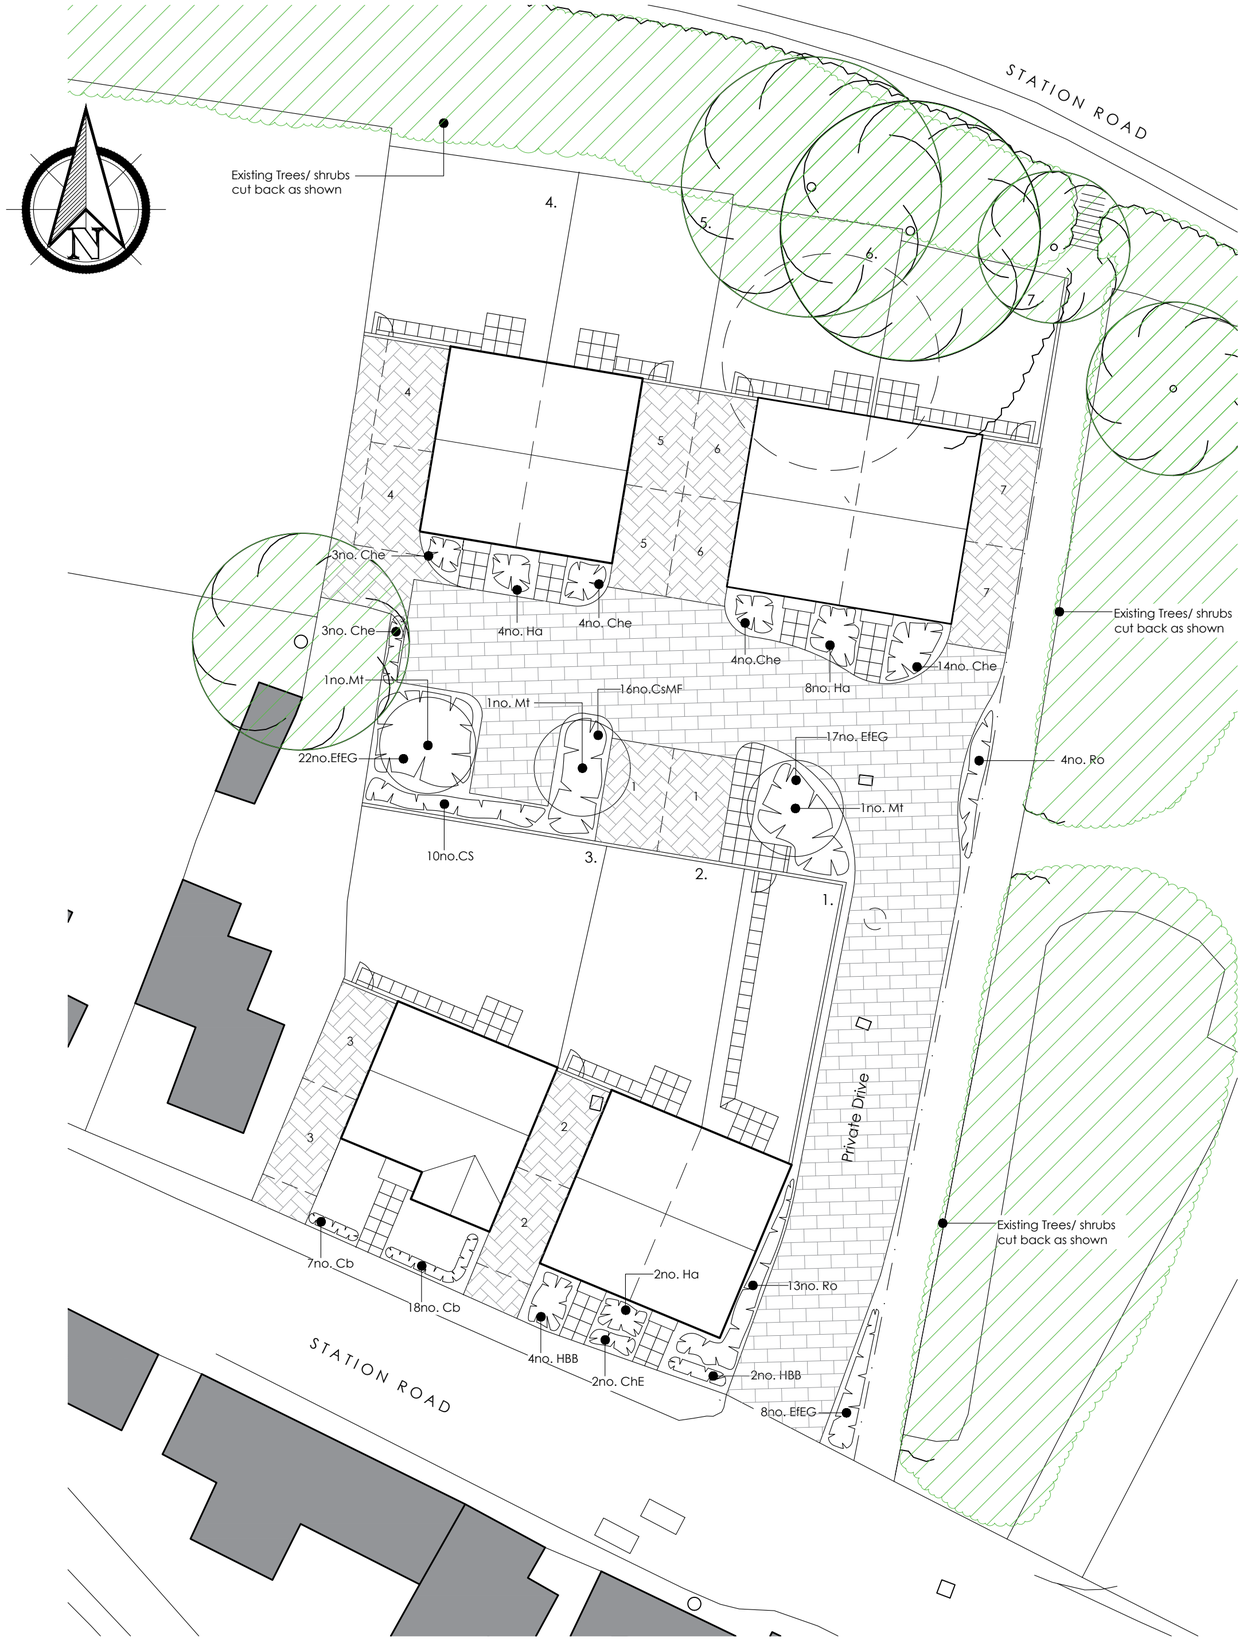

KEY

- Existing tree/ landscaping to be retained
- Existing hedge/landscaping to be removed.
- Proposed Tree
- Proposed shrub planting
- 2 x 600mm paving slabs to front door
- 1.8m x 1.8m patio in paving slabs
- Block Paving - Natural Grey
- Block Paving - Charcoal

All discrepancies are to be brought to the attention of the below office.

The copyright to this drawing is owned by studio 11 architecture.

TREE PLANTING

	Species	Girth	Overall Height	Root Condition	No.
Mt	Malus tschonoskii	12 - 14	4 - 5m	BRx2	3

HEDGE PLANTING

	Species	No. Breaks	Type	Overall Height	Root Condition	No.
Cb	Carpinus betulus	5 - 7	1+1	60-90	BR	25

GENERAL PLANTING

	Species	No. Breaks	Type	Overall Height	Root Condition	No.
Ha	Hebe albicans	5 - 7	3L	20-30	Container	14
Che	Carex hachijoensis 'Evergold'	Multi	2L	15-20	Container	30
Ro	Rosemainus Officinilis	6 - 8	3L	30-45	Container	17
HBB	Hosta 'Blue Bush'	Multi	3L	-	Container	6
EfEG	Euonymes fortunei 'Emerald n Gold'	6 - 8	3L	20 - 30	Container	47
CsMF	Cornus sanguinae 'Midwinter Fire'	6 - 8	3L	45 - 60	Container	16
CS	Ceanothus 'Skylark'	5 - 7	3L	45 - 60	Container	10

REVISION DATE DRAWN DESCRIPTION

ISSUE STATUS

PRELIMINARY

STUDIO11 architecture

KING'S LYNN INNOVATION CENTRE,
INNOVATION DRIVE, KING'S LYNN,
PE30 5BY

T: 01553 970033
E: design@studio11architecture.co.uk
W: www.studio11architecture.co.uk

CLIENT Mr I Bates

PROJECT Residential development at Station Road, Surfleet

DRAWING Hard & Soft Landscaping

DRAWN	PROJECT DESIGNER	PROJECT DIRECTOR
EG	EG	KB

DATE	SCALE	PAPER SIZE
28.07.2023	1:200	A2

DRAWING NUMBER

582.LD.01

ARCHITECTURE