




PROPOSED FRONT ELEVATION

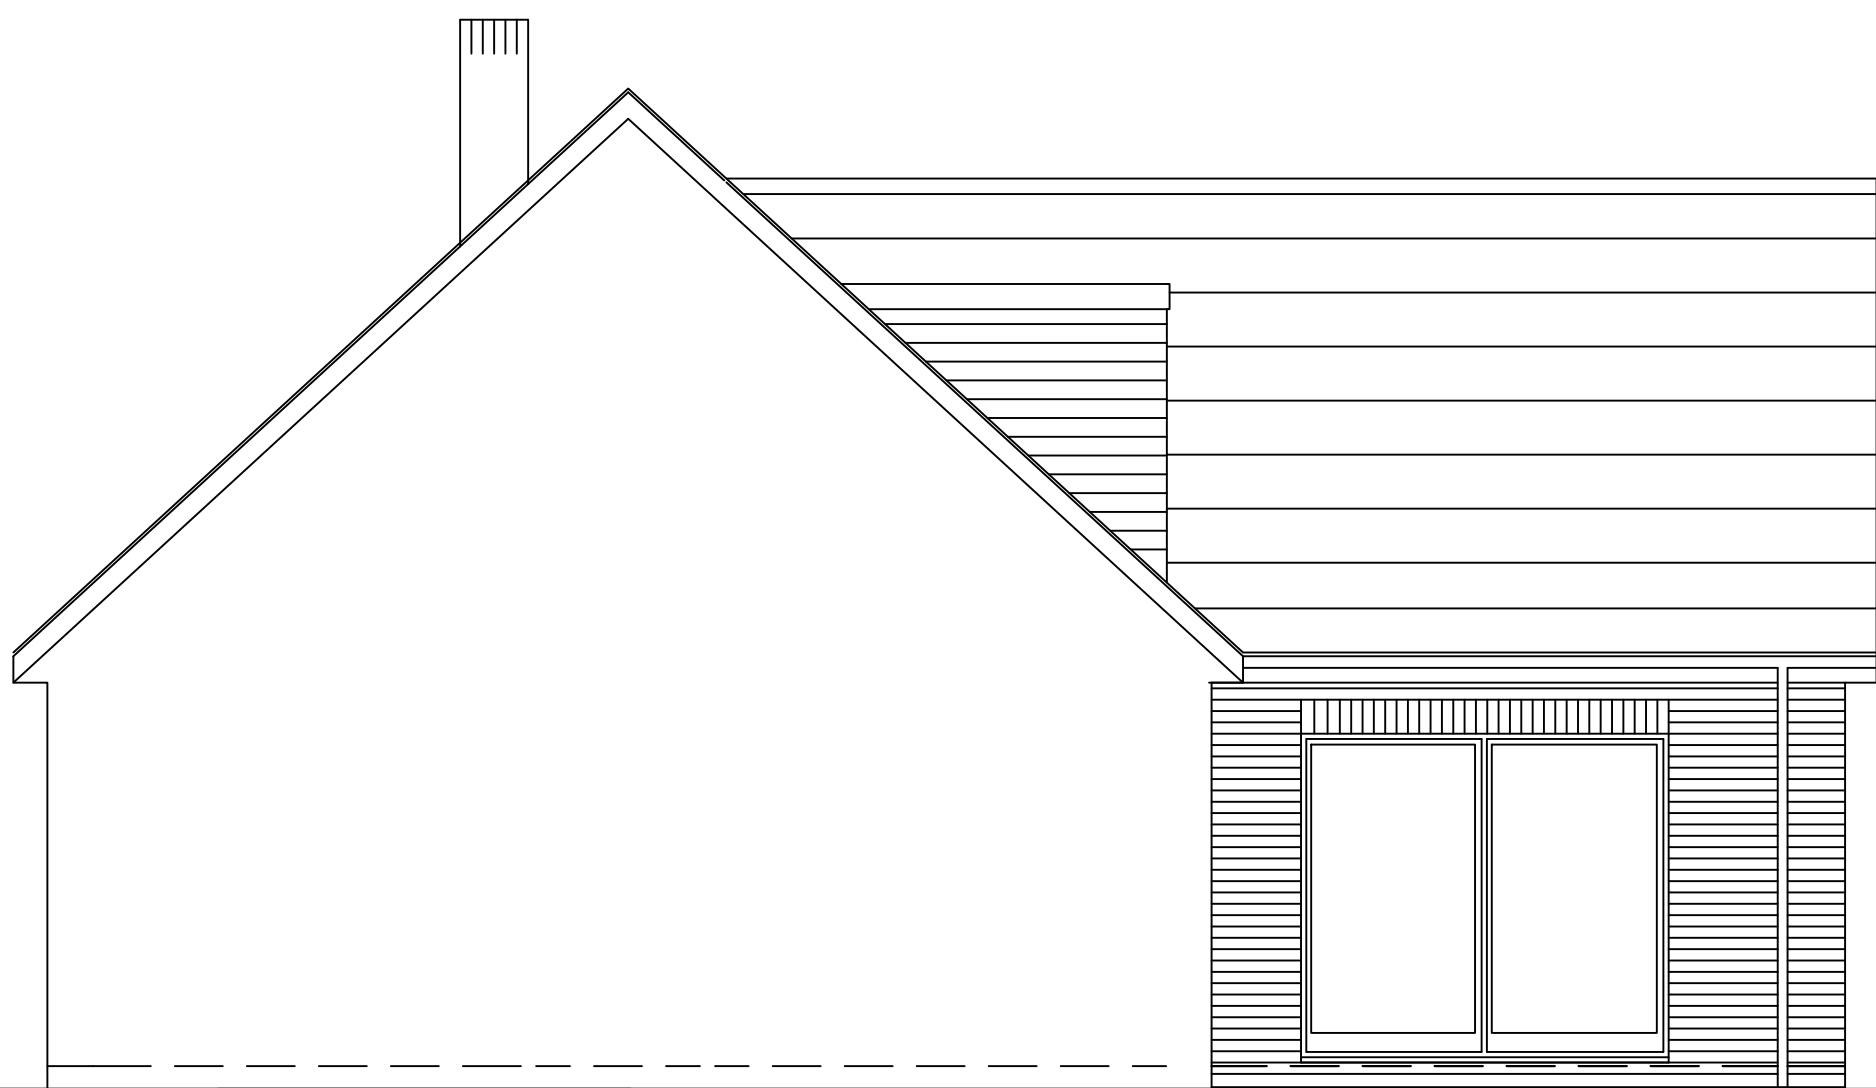

PROPOSED SIDE ELEVATION



PROPOSED SIDE ELEVATION



PROPOSED REAR ELEVATION



Client MR AND MRS WHYLES

Project 53, SURFLEET SEAS END, LINCOLNSHIRE. PE11 4DQ