

N

W E

S

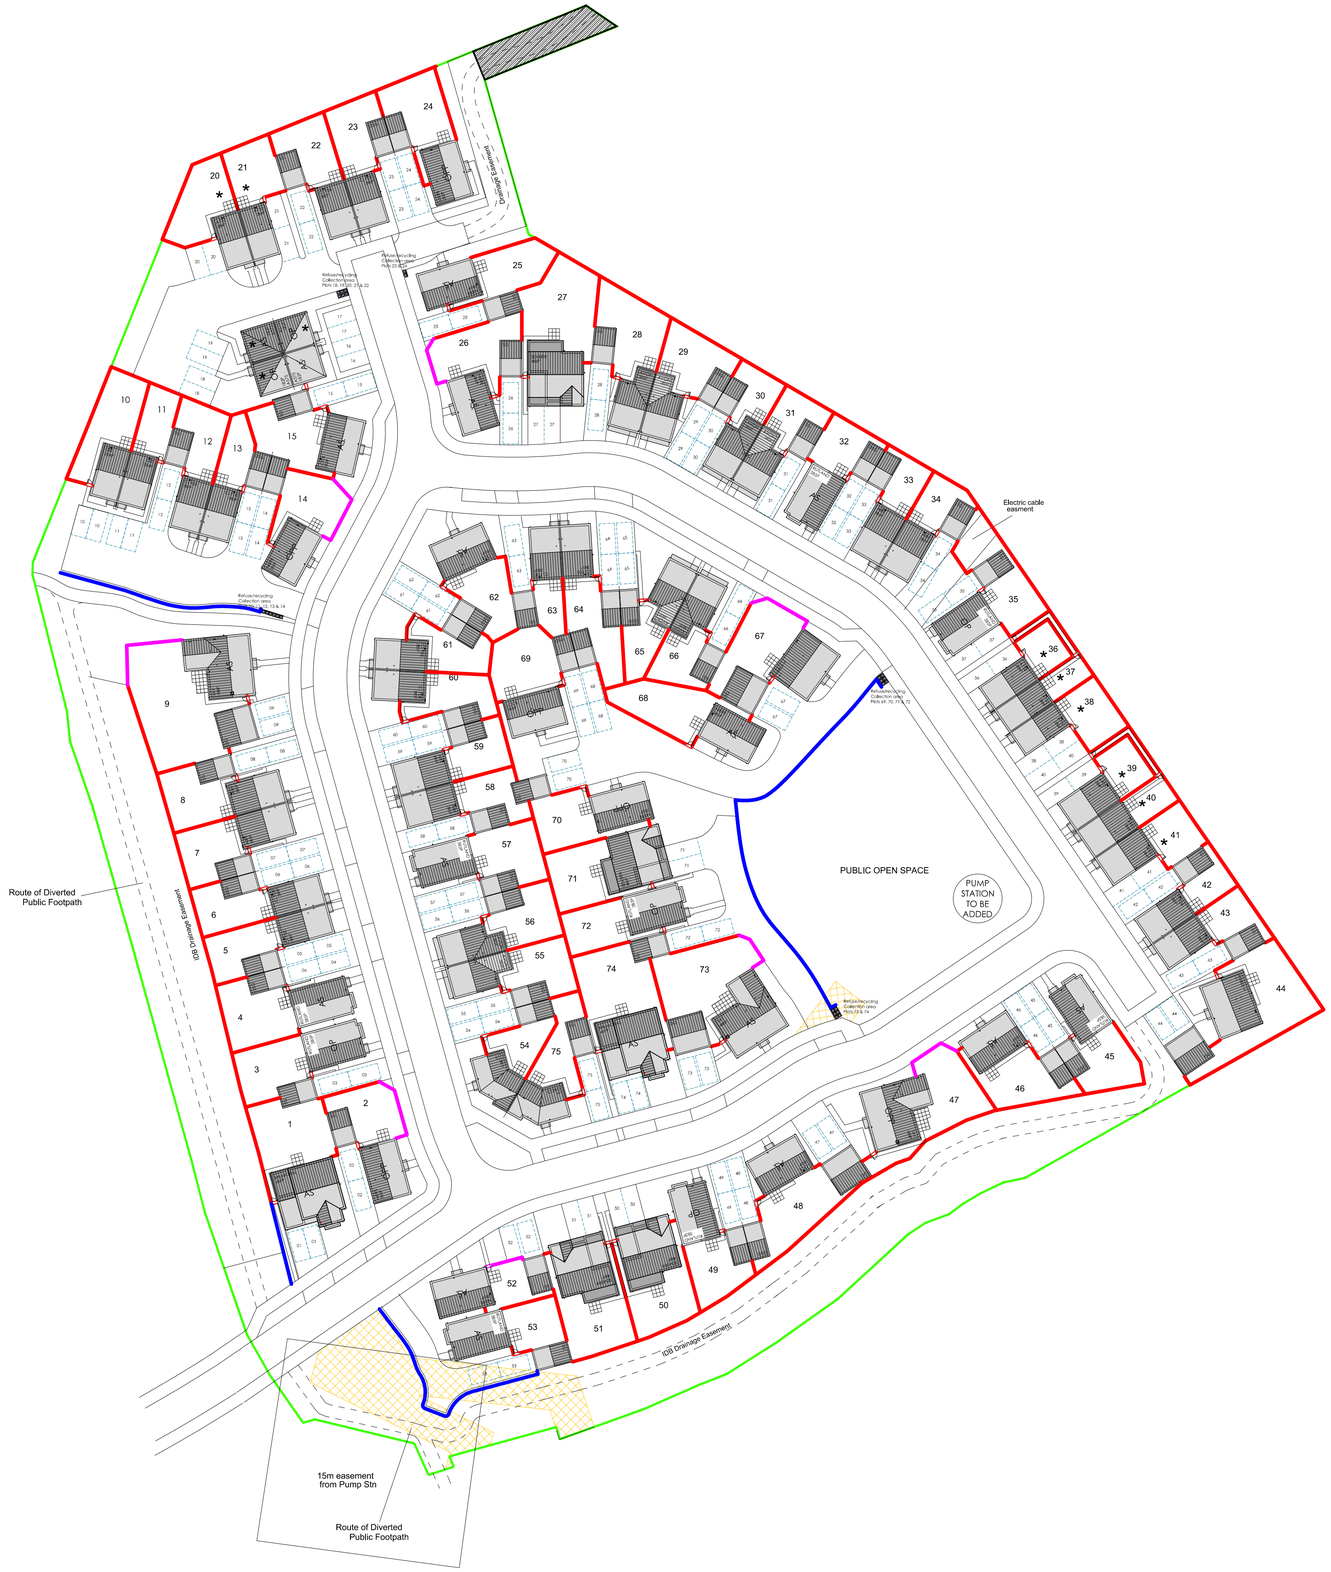


KEY

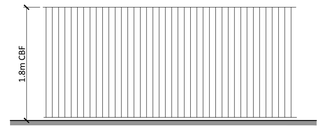

BOUNDARY TYPE - CBF
1.8m Close Boarded Fence



BOUNDARY TYPE - KR
Knee Rail

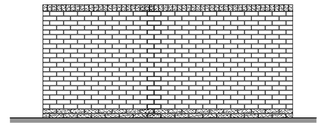

BOUNDARY TYPE - W
1.8m Brick Wall

REV	DATE	DESCRIPTION
A	24.01.2021	UPDATED TO NEW LAYOUT

ASHWOOD HOMES
1 Goodison Road, Lincs Gateway Business Park, Spalding, Lincs, PE12 6FY T: 01406 490590

PROJECT:
PROPOSED RESIDENTIAL DEVELOPMENT AT SUNNYDALE CLOSE SURFLEET

DRAWING TITLE:
BOUNDARY TREATMENT

SCALE: 1:500 @ A1	DATE: 23.02.2021
DRAWN: AR	REV: A

DRAWING No:
118 - BT - 01