


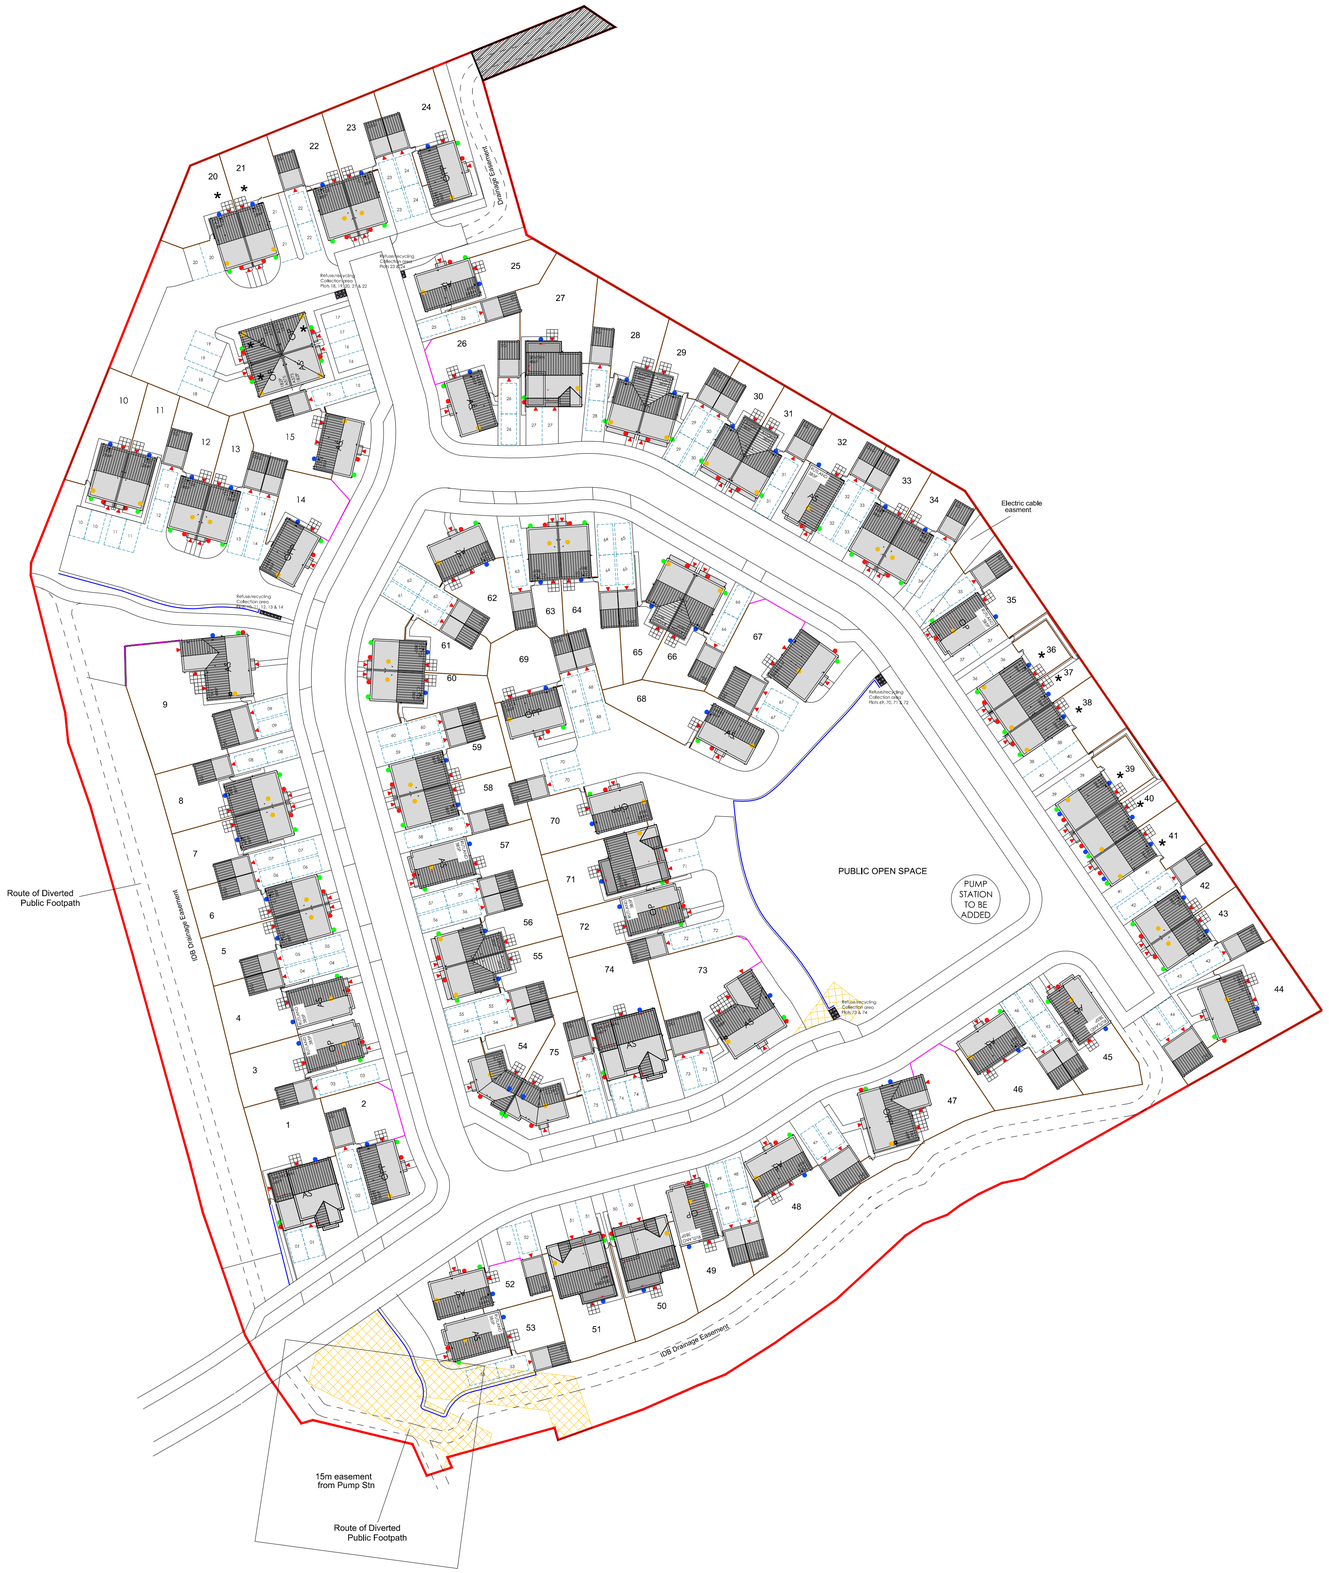

KEY

- WATER Connection Point
- ELECTRIC Connection Point
- GAS Connection Point
- BT Connection Point


Street Lights

EXISTING MAIN
WATER MAIN
WATER SERVICE
WATER DUCT — WATER Duct

ELECTRIC MAIN
ELECTRIC SERVICE
ELECTRIC DUCT — ELEC Duct

GAS MAIN
GAS SERVICE
GAS DUCT — GAS Duct

BT MAIN
BT DUCT — BT Duct

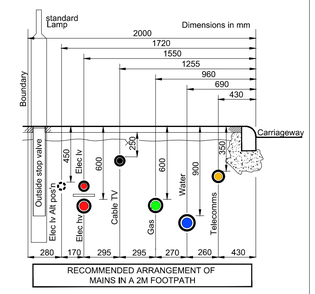

RECOMMENDED ARRANGEMENT OF MAINS IN A 2M FOOTPATH

REV	DATE	DESCRIPTION
A	24.02.2021	UPDATED TO NEW LAYOUT

ASHWOOD HOMES
1 Goodison Road, Lincs Gateway Business Park,
Spalding, Lincs, PE12 6FY T: 01406 490590

PROJECT:
PROPOSED RESIDENTIAL DEVELOPMENT AT SUNNYDALE CLOSE SURFLEET

DRAWING TITLE:
COMBINED SERVICES LAYOUT

SCALE: 1:500 @ A1	DATE: 23.02.2021
DRAWN: AR	REV: A

DRAWING No:
118 - CSL - 01