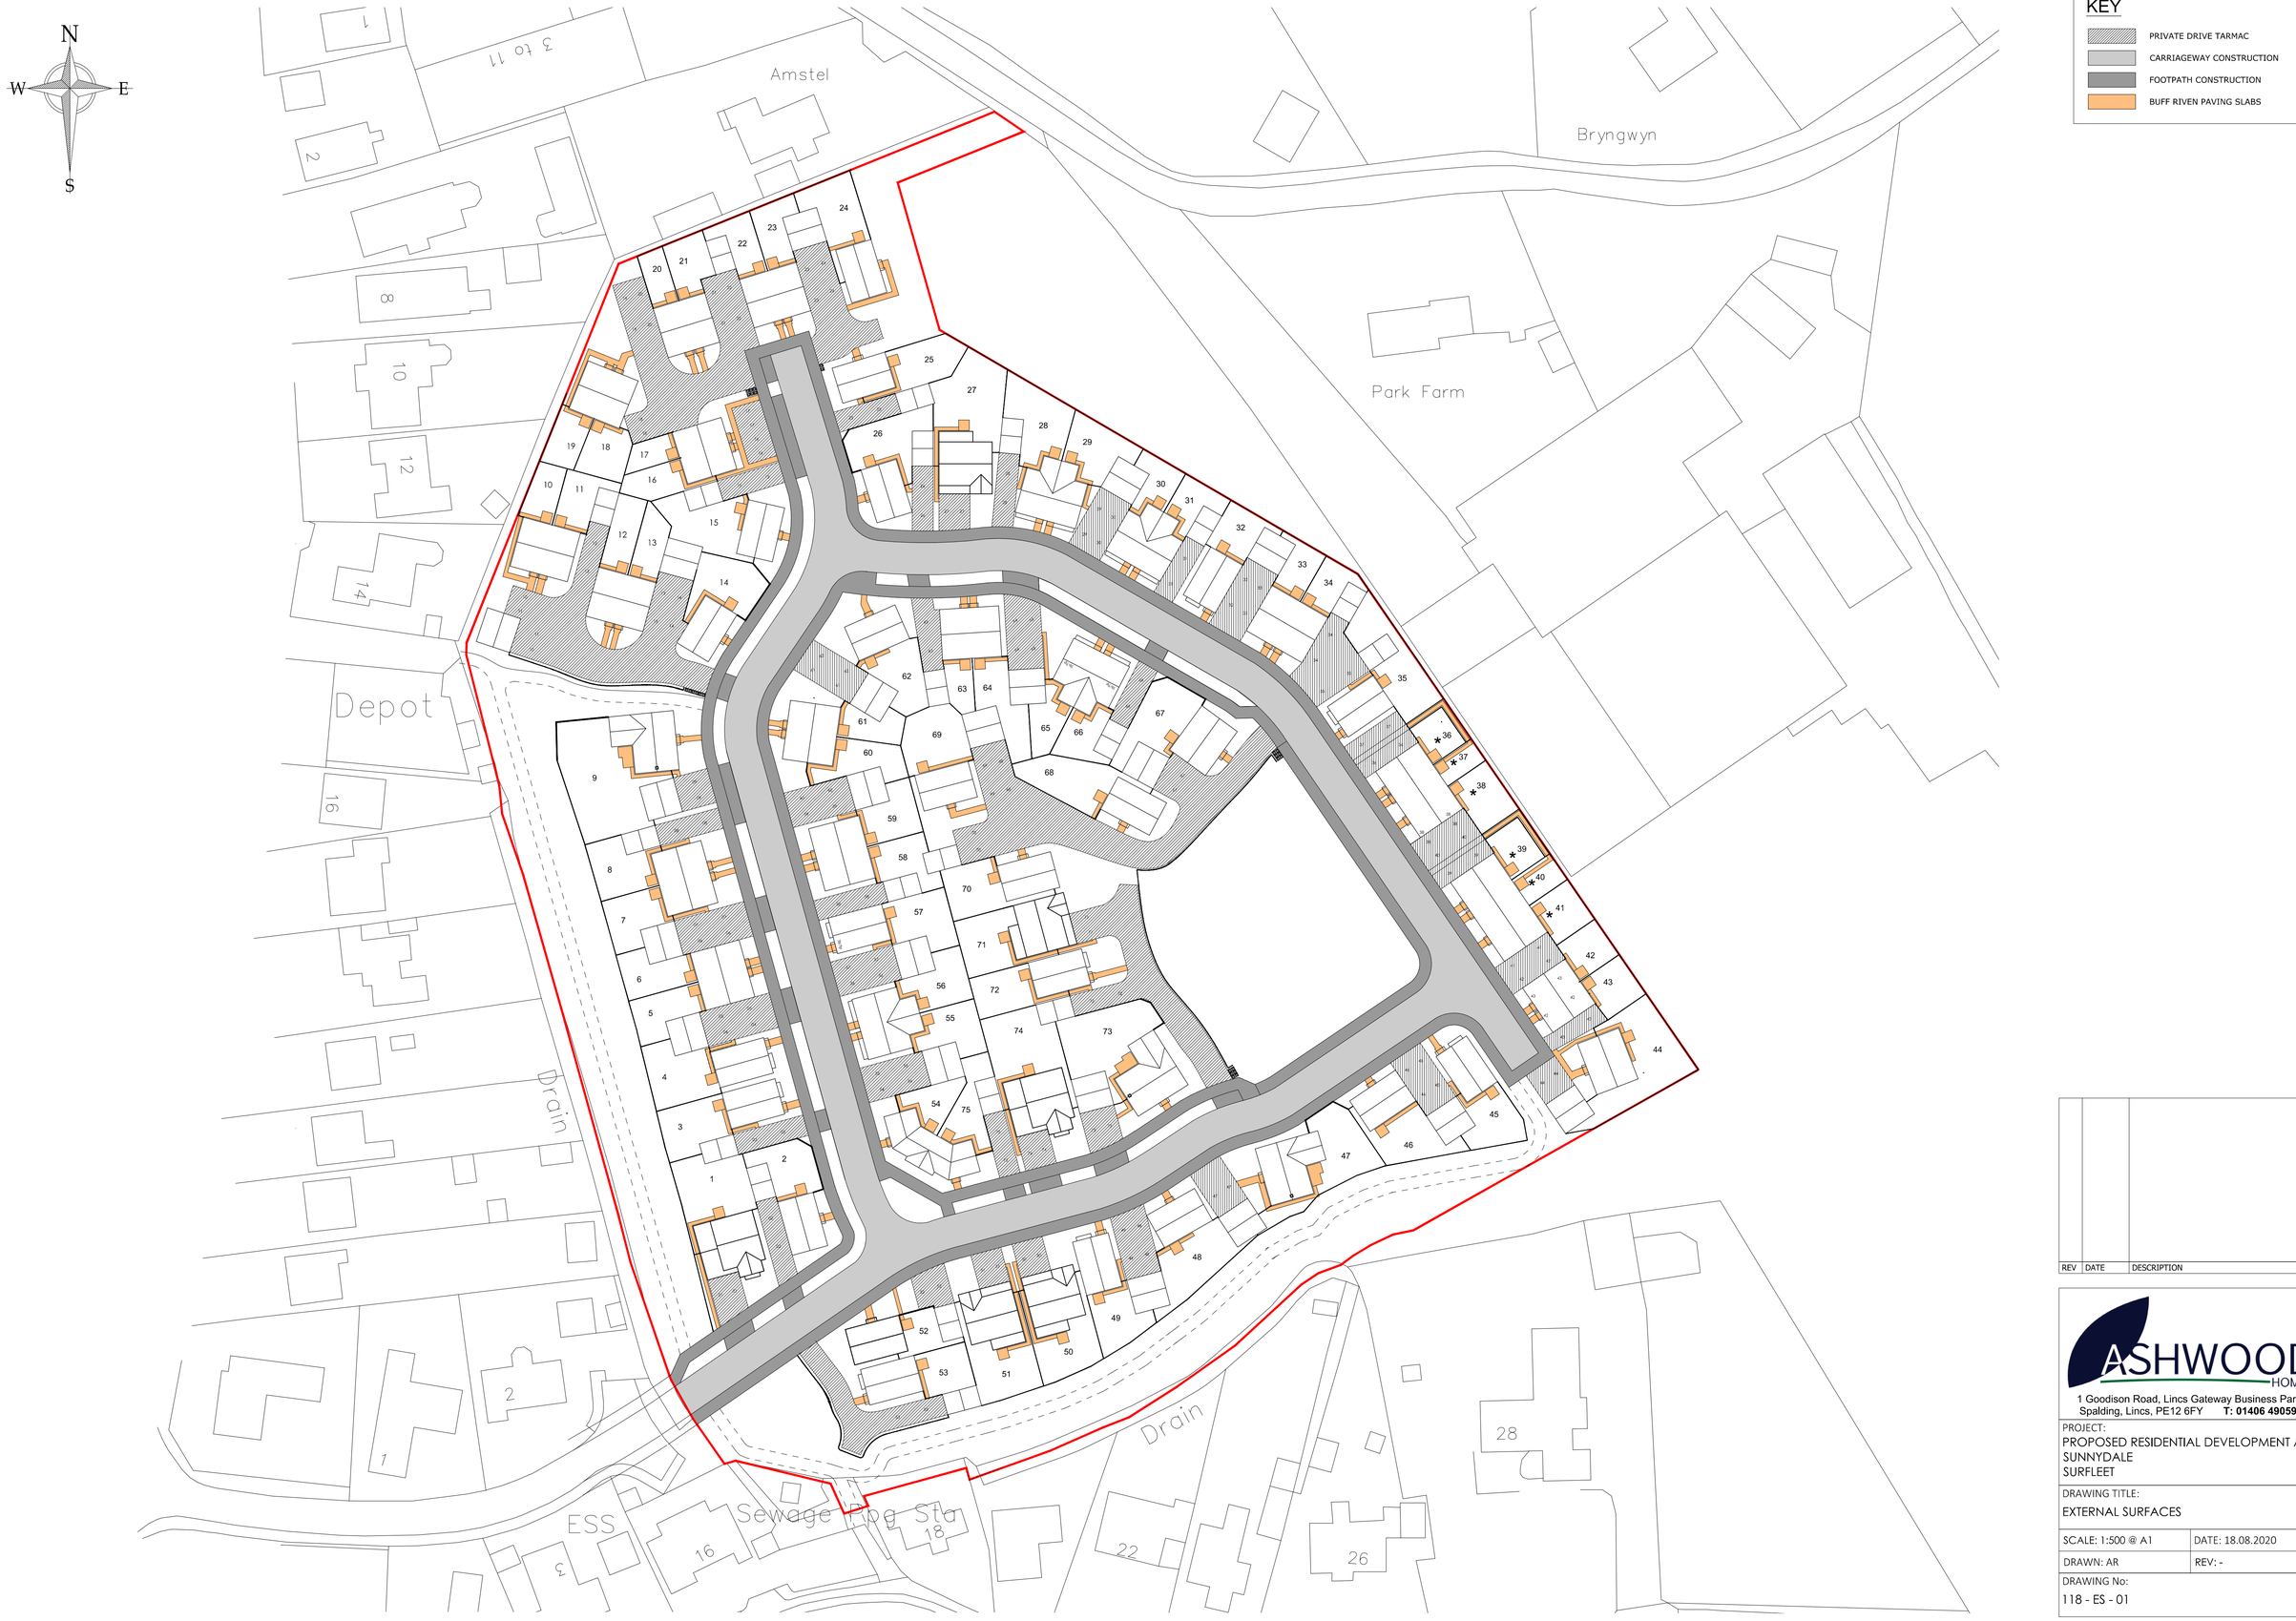


REV	DATE	DESCRIPTION

ASHWOOD HOMES

1 Goodison Road, Lincs Gateway Business Park,
Spalding, Lincs, PE12 6FY **T: 01406 490590**

PROJECT:
PROPOSED RESIDENTIAL DEVELOPMENT AT SUNNYDALE
SURFLEET

DRAWING TITLE:
EXTERNAL SURFACES

SCALE: 1:500 @ A1	DATE: 18.08.2020
DRAWN: AR	REV: -

DRAWING No:
118 - ES - 01