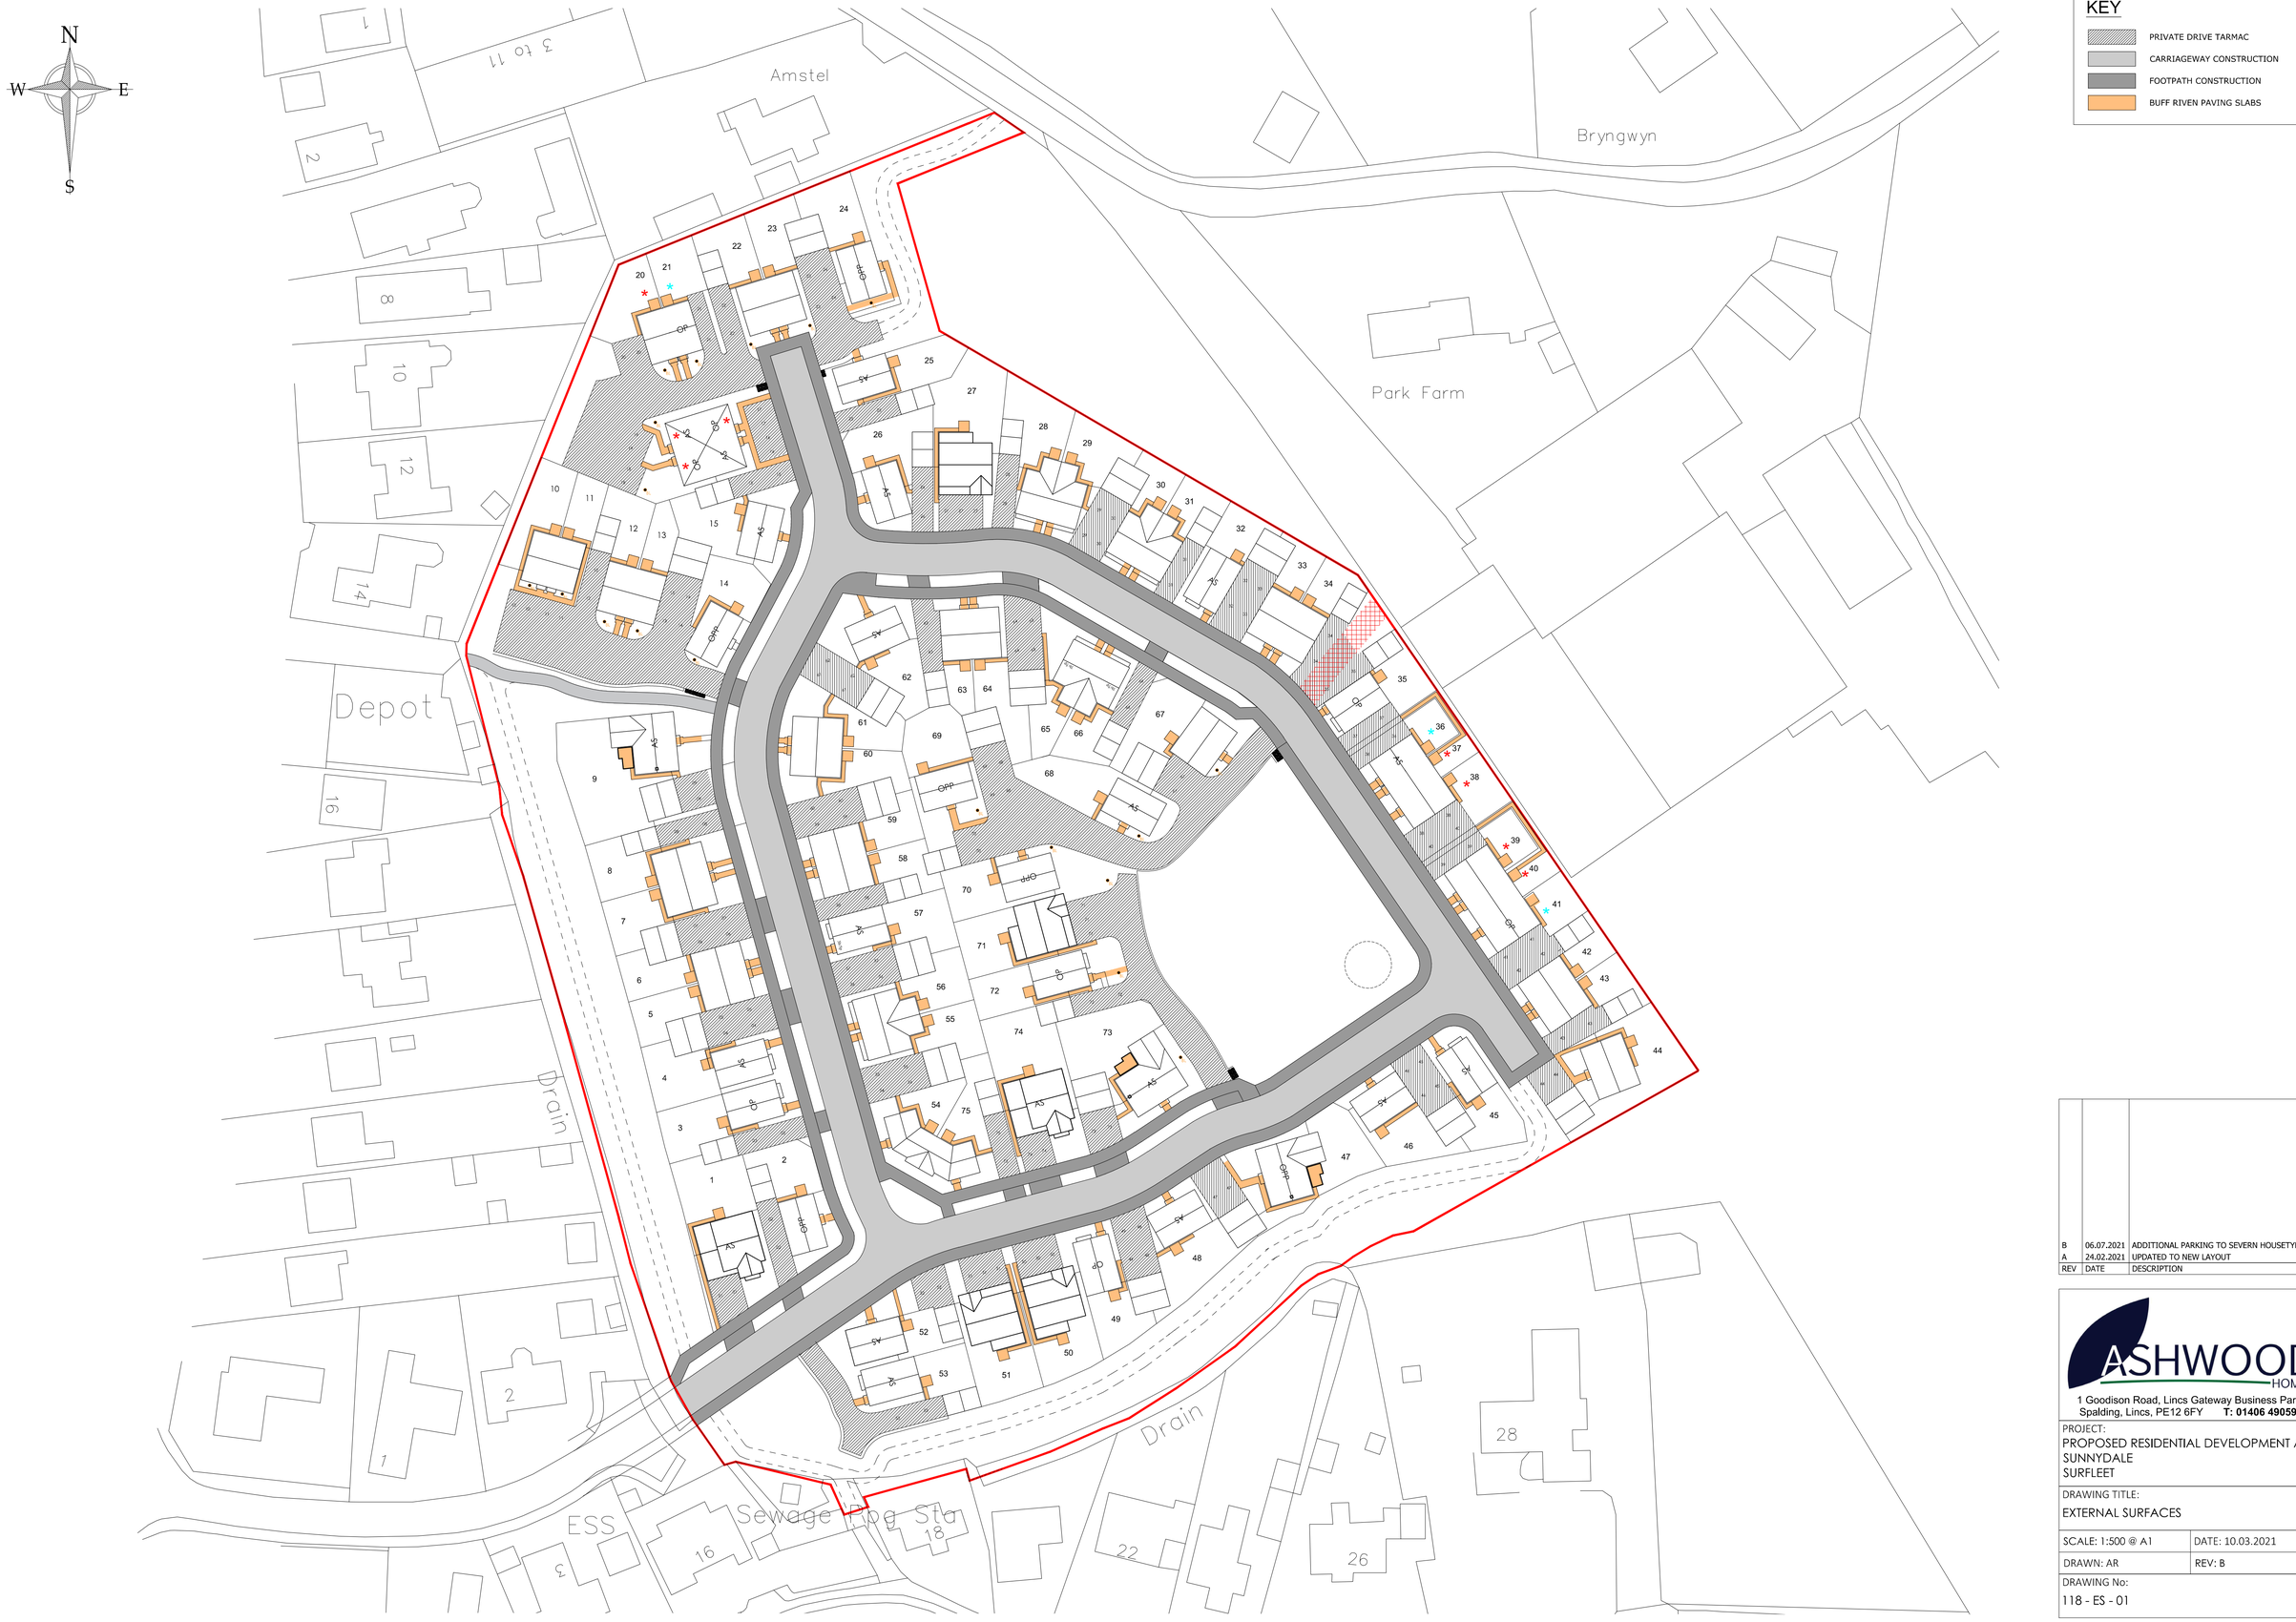


REV	DATE	DESCRIPTION
B	06.07.2021	ADDITIONAL PARKING TO SEVERN HOUSETYPES
A	24.02.2021	UPDATED TO NEW LAYOUT

ASHWOOD HOMES
1 Goodison Road, Lincs Gateway Business Park,
Spalding, Lincs, PE12 6FY **T: 01406 490590**

PROJECT:
PROPOSED RESIDENTIAL DEVELOPMENT AT SUNNYDALE
SURFLEET

DRAWING TITLE:
EXTERNAL SURFACES

SCALE: 1:500 @ A1	DATE: 10.03.2021
DRAWN: AR	REV: B

DRAWING No:
118 - ES - 01