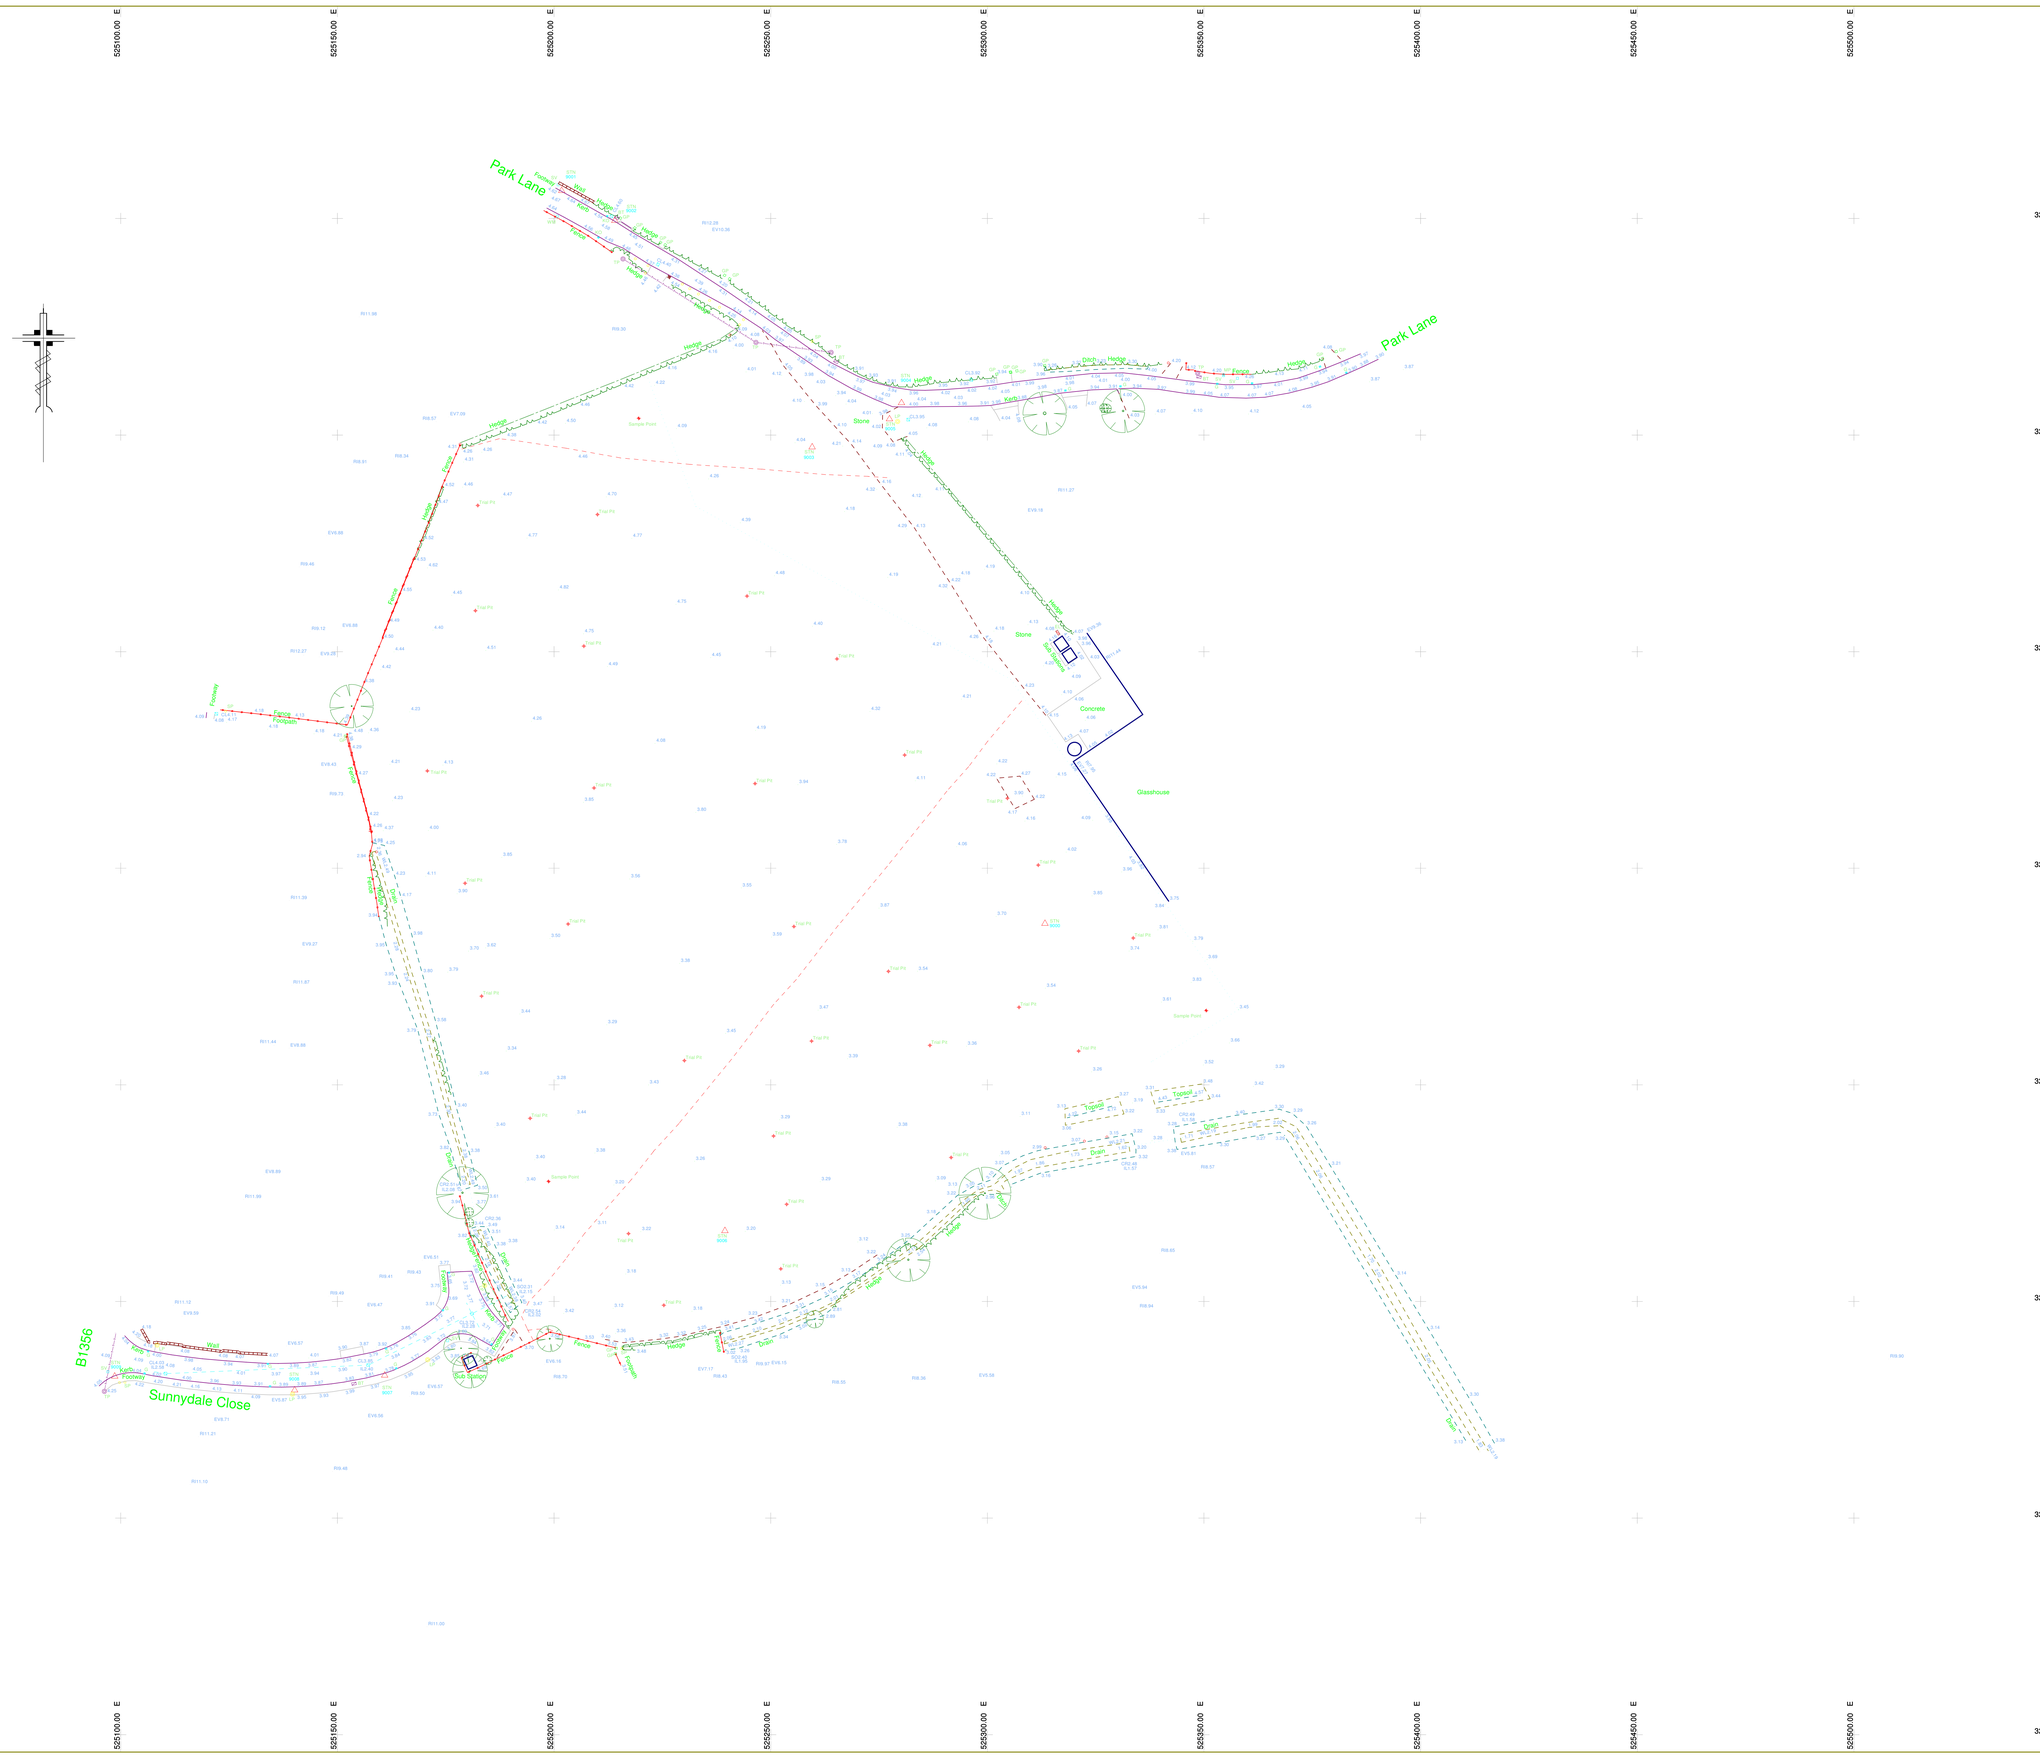


KEY:

BUILDING	FENCE
HEDGE	CHANNEL
WALL	BANK EDGE
STORM DRAINAGE	FOUL DRAINAGE
CHANGE OF SURFACE	OVERHEAD ELECTRIC
OVERHEAD TELEPHONE	TREE
BOREHOLE	MANHOLE
CONTROL STATION	

B	BOLLARD	RE	ROD EYE
BIN	BIN	RI	RIDGE
BT	BRITISH TELECOM	SP	SIGN POST
CR	PIPE CROWN	STAY	STAY
CTV	CABLE TELEVISION	SV	STOP VALVE
EA	EARTH	TBM	BENCH MARK
EL	ELECTRIC BOX	TH	THRESHOLD
EP	ELECTRIC POLE	TL	TRAFFIC LIGHT
EV	EAVES	TP	TELEGRAPH POLE
FH	FIRE HYDRANT	TS	TRAFFIC SIGNAL
G	GRID	VC	VENT COLUMN
GA	GAS VALVE	VP	VENT PIPE
IC	INSPECTION CHAMBER	WL	WATER LEVEL
IL	INVERT LEVEL	WM	WATER METER
KO	KERB OFFLET	WT	WALL TOP
LH	LAMP HOLE		
LP	LAMP POST		
MP	MARKER POST		
PB	POST BOX		

NOTES:

1. Survey plotted to OS National Grid.
2. All levels related to OS Datum.
3. GPS/GLONASS ETRS89 observations transformed to OSGB36 using OSTN15 Transformation.
4. ETRS89 ellipsoid heights converted to heights above mean sea level using National Geoid Model OSGM15.

Initial Survey Date:	14 FEB 2020

CONTROL STATIONS

Stn:	Eastings:	Northings:	Height:
9000	525313.293	327937.242	3.761
9001	525201.761	328106.403	4.728
9002	525214.035	328099.487	4.544
9003	525259.567	328047.213	4.116
9004	525280.189	328057.429	4.013
9005	525277.418	328053.703	4.062
9006	525239.435	327866.320	3.292
9007	525160.913	327832.950	3.912
9008	525140.153	327829.536	4.034
9009	525098.604	327832.722	4.189

Revs:	Amendments:	Date:

Client:
ASHWOOD HOMES

Project Title:
SUNNYDALE CLOSE
SURFLEET
LINCOLNSHIRE

Drawing Title:
OGL SURVEY

Scale:	1:500	*Date:*	15 FEB 2020
Drawing No:	AS2441/1	*Revs:*	A0
C.A.D. Title:	ASHWOODHOMESSURF140220		
Drawn By:	D.J.SMITH		

AXIS SURVEYS LTD.
CHARTERED LAND SURVEYORS
10 SYCAMORE DRIVE, LOUTH, LINCOLNSHIRE, LN11 8RT.
TEL (01507) 606397
FAX (01507) 354050
www.axissurveys.co.uk
office@axissurveys.co.uk

©AXIS SURVEYS LTD.