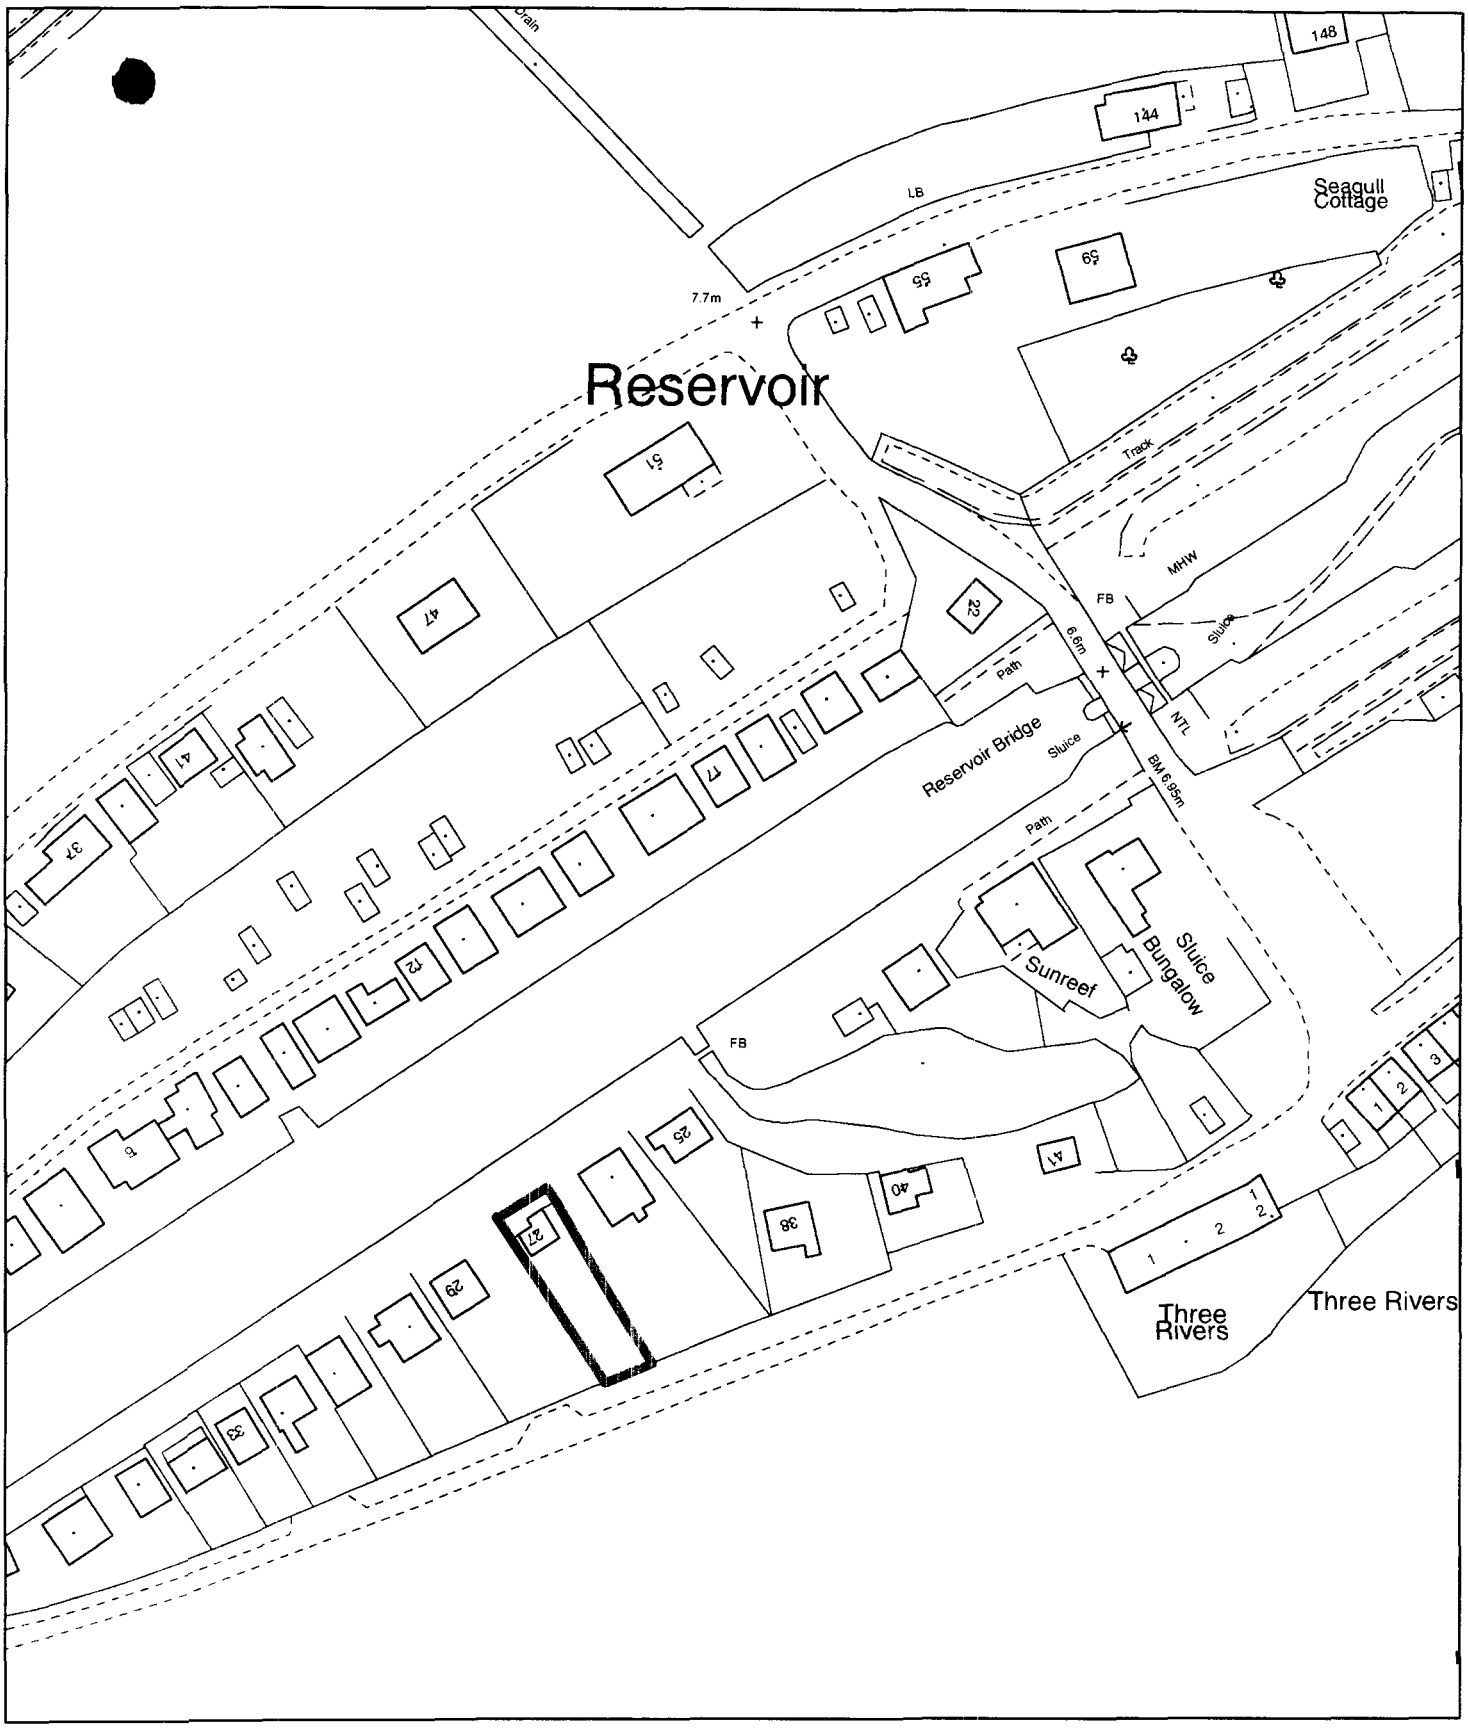


Planning Application Location Plan
Ward Member Notification


H17/0796/02

Scale: 1:1250

Planning and Development

Council Offices, Priory Road, Spalding, Lincolnshire
PE11 2XE

PLEASE DO NOT COPY THIS PLAN
This map is reproduced from Ordnance Survey material with permission of Ordnance Survey on behalf of Her Majesty's Stationery Office (c) Crown copyright. Unauthorised reproduction infringes Crown copyright and may lead to prosecution or civil proceedings. South Holland District Council LA079413 2002

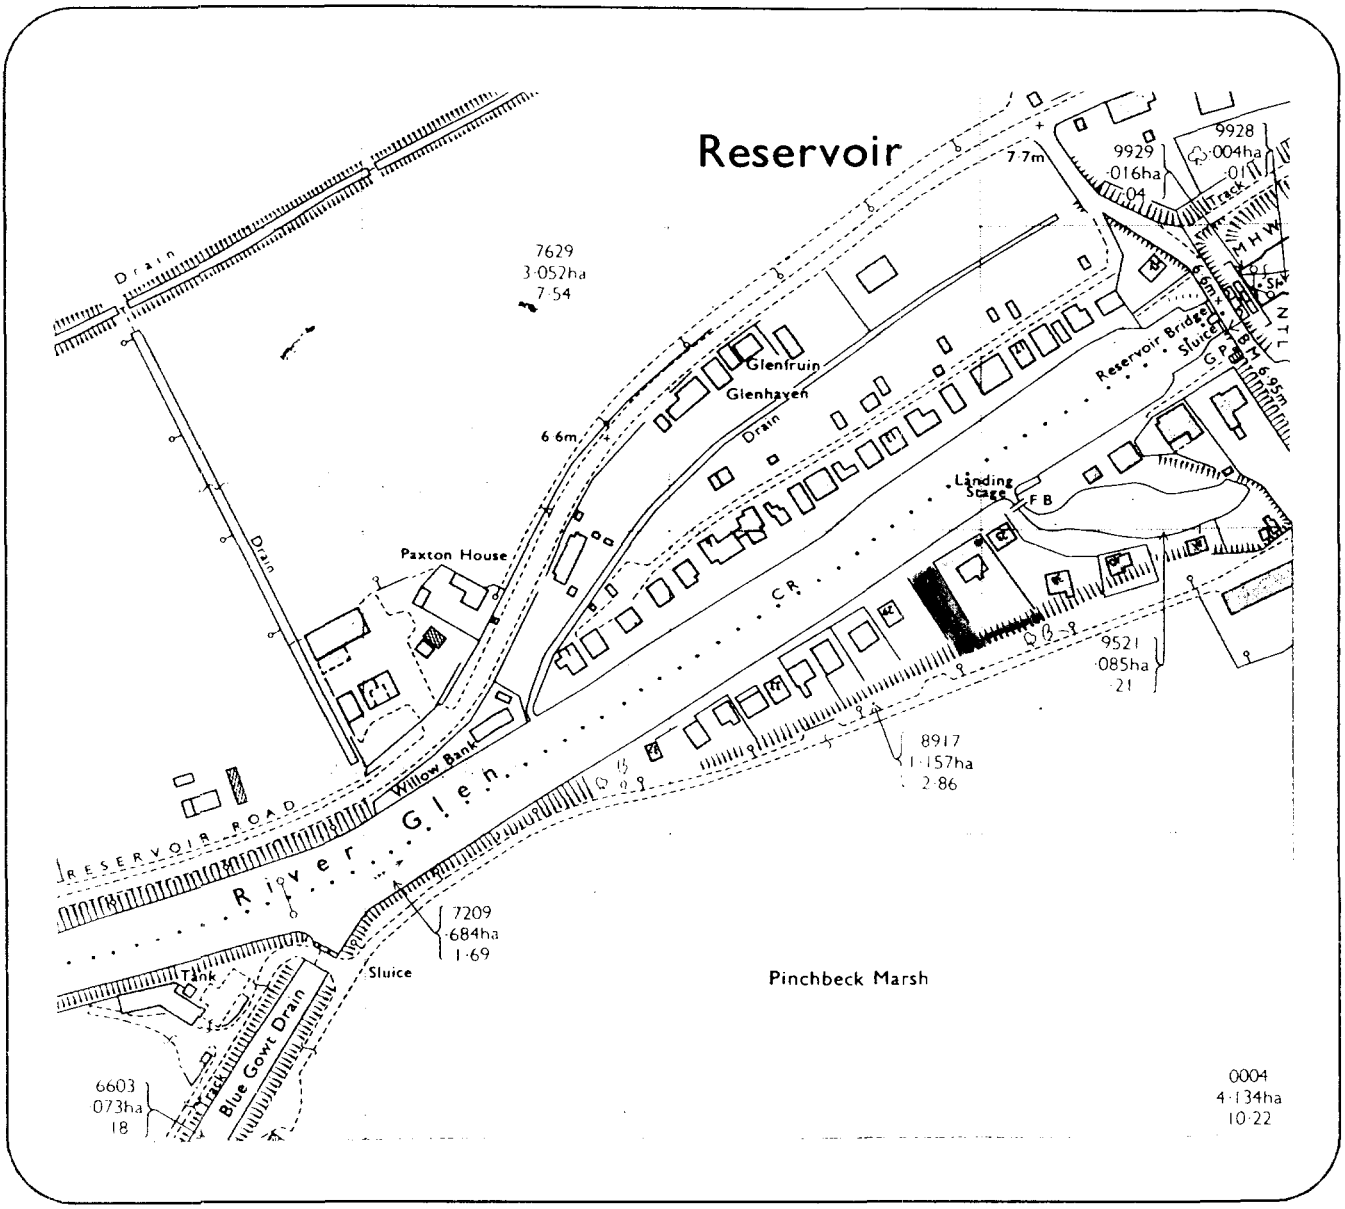

Location plan

scale 1 : 2500

O.S. map ref. TF 2729
Crown Copyright Reserved

Reconstruction of bungalow

796/82

K. Murrey,
SURFLEET RESERVOIR

Building Design and Plans

Alwyn Roffe,
1, Green Lane,
SPALDING,
Lincs. PE11 2YB