




South West

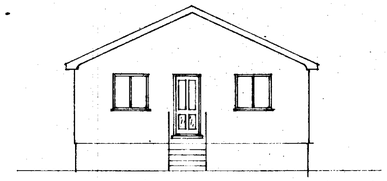


South East

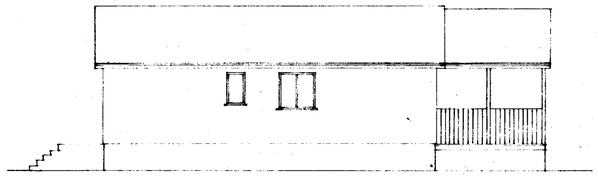


North East

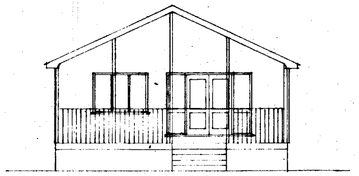


North West (to river)

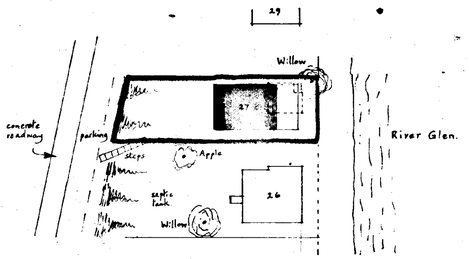

Site Plan scale 1:500

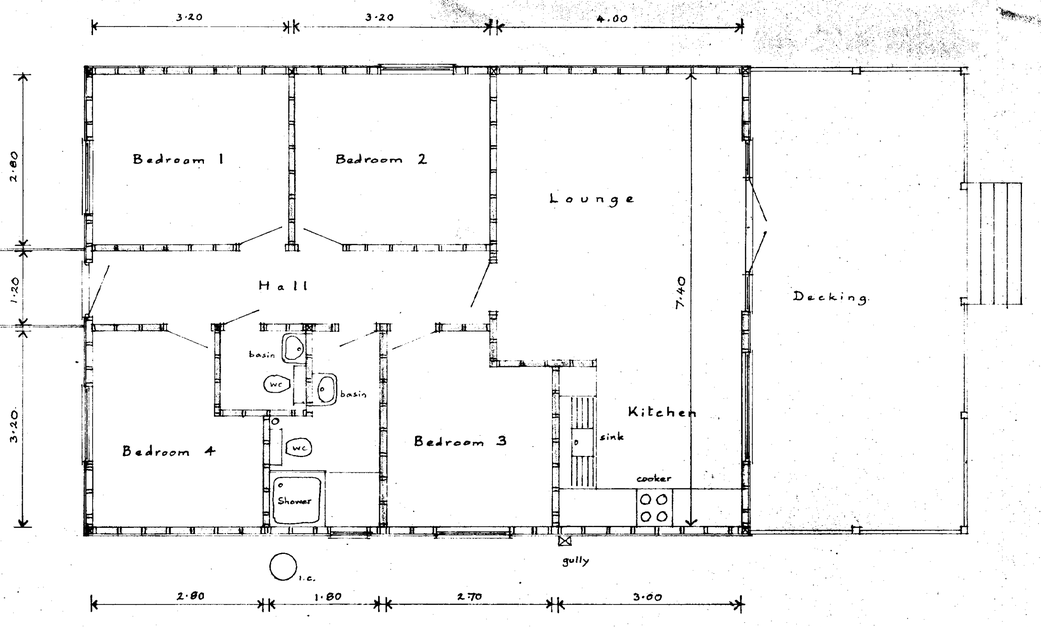

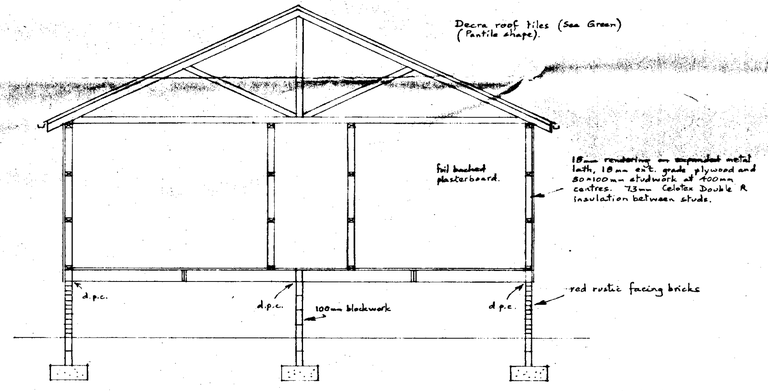

Cross Section

DETERMINED PLAN

SHDC Planning & Development 09 JUL 2002 Ref 0796/02.

Reconstruction of Bungalow
27, Surfleet Reservoir,
SURFLEET SEAS END

Written dimensions to be used in preference to scaled, and all measurements to be verified by checking on site.	Scale 1:50 & 1:100
Local Authority Ref. Planning	Drawing No.
Building Regulations	Date July 2002

A. ROFFE
BUILDING DESIGN & PLANS
1, Green Lane,
SPALDING, Lincs. PE11 2YB
Tel: 01775-723 680