


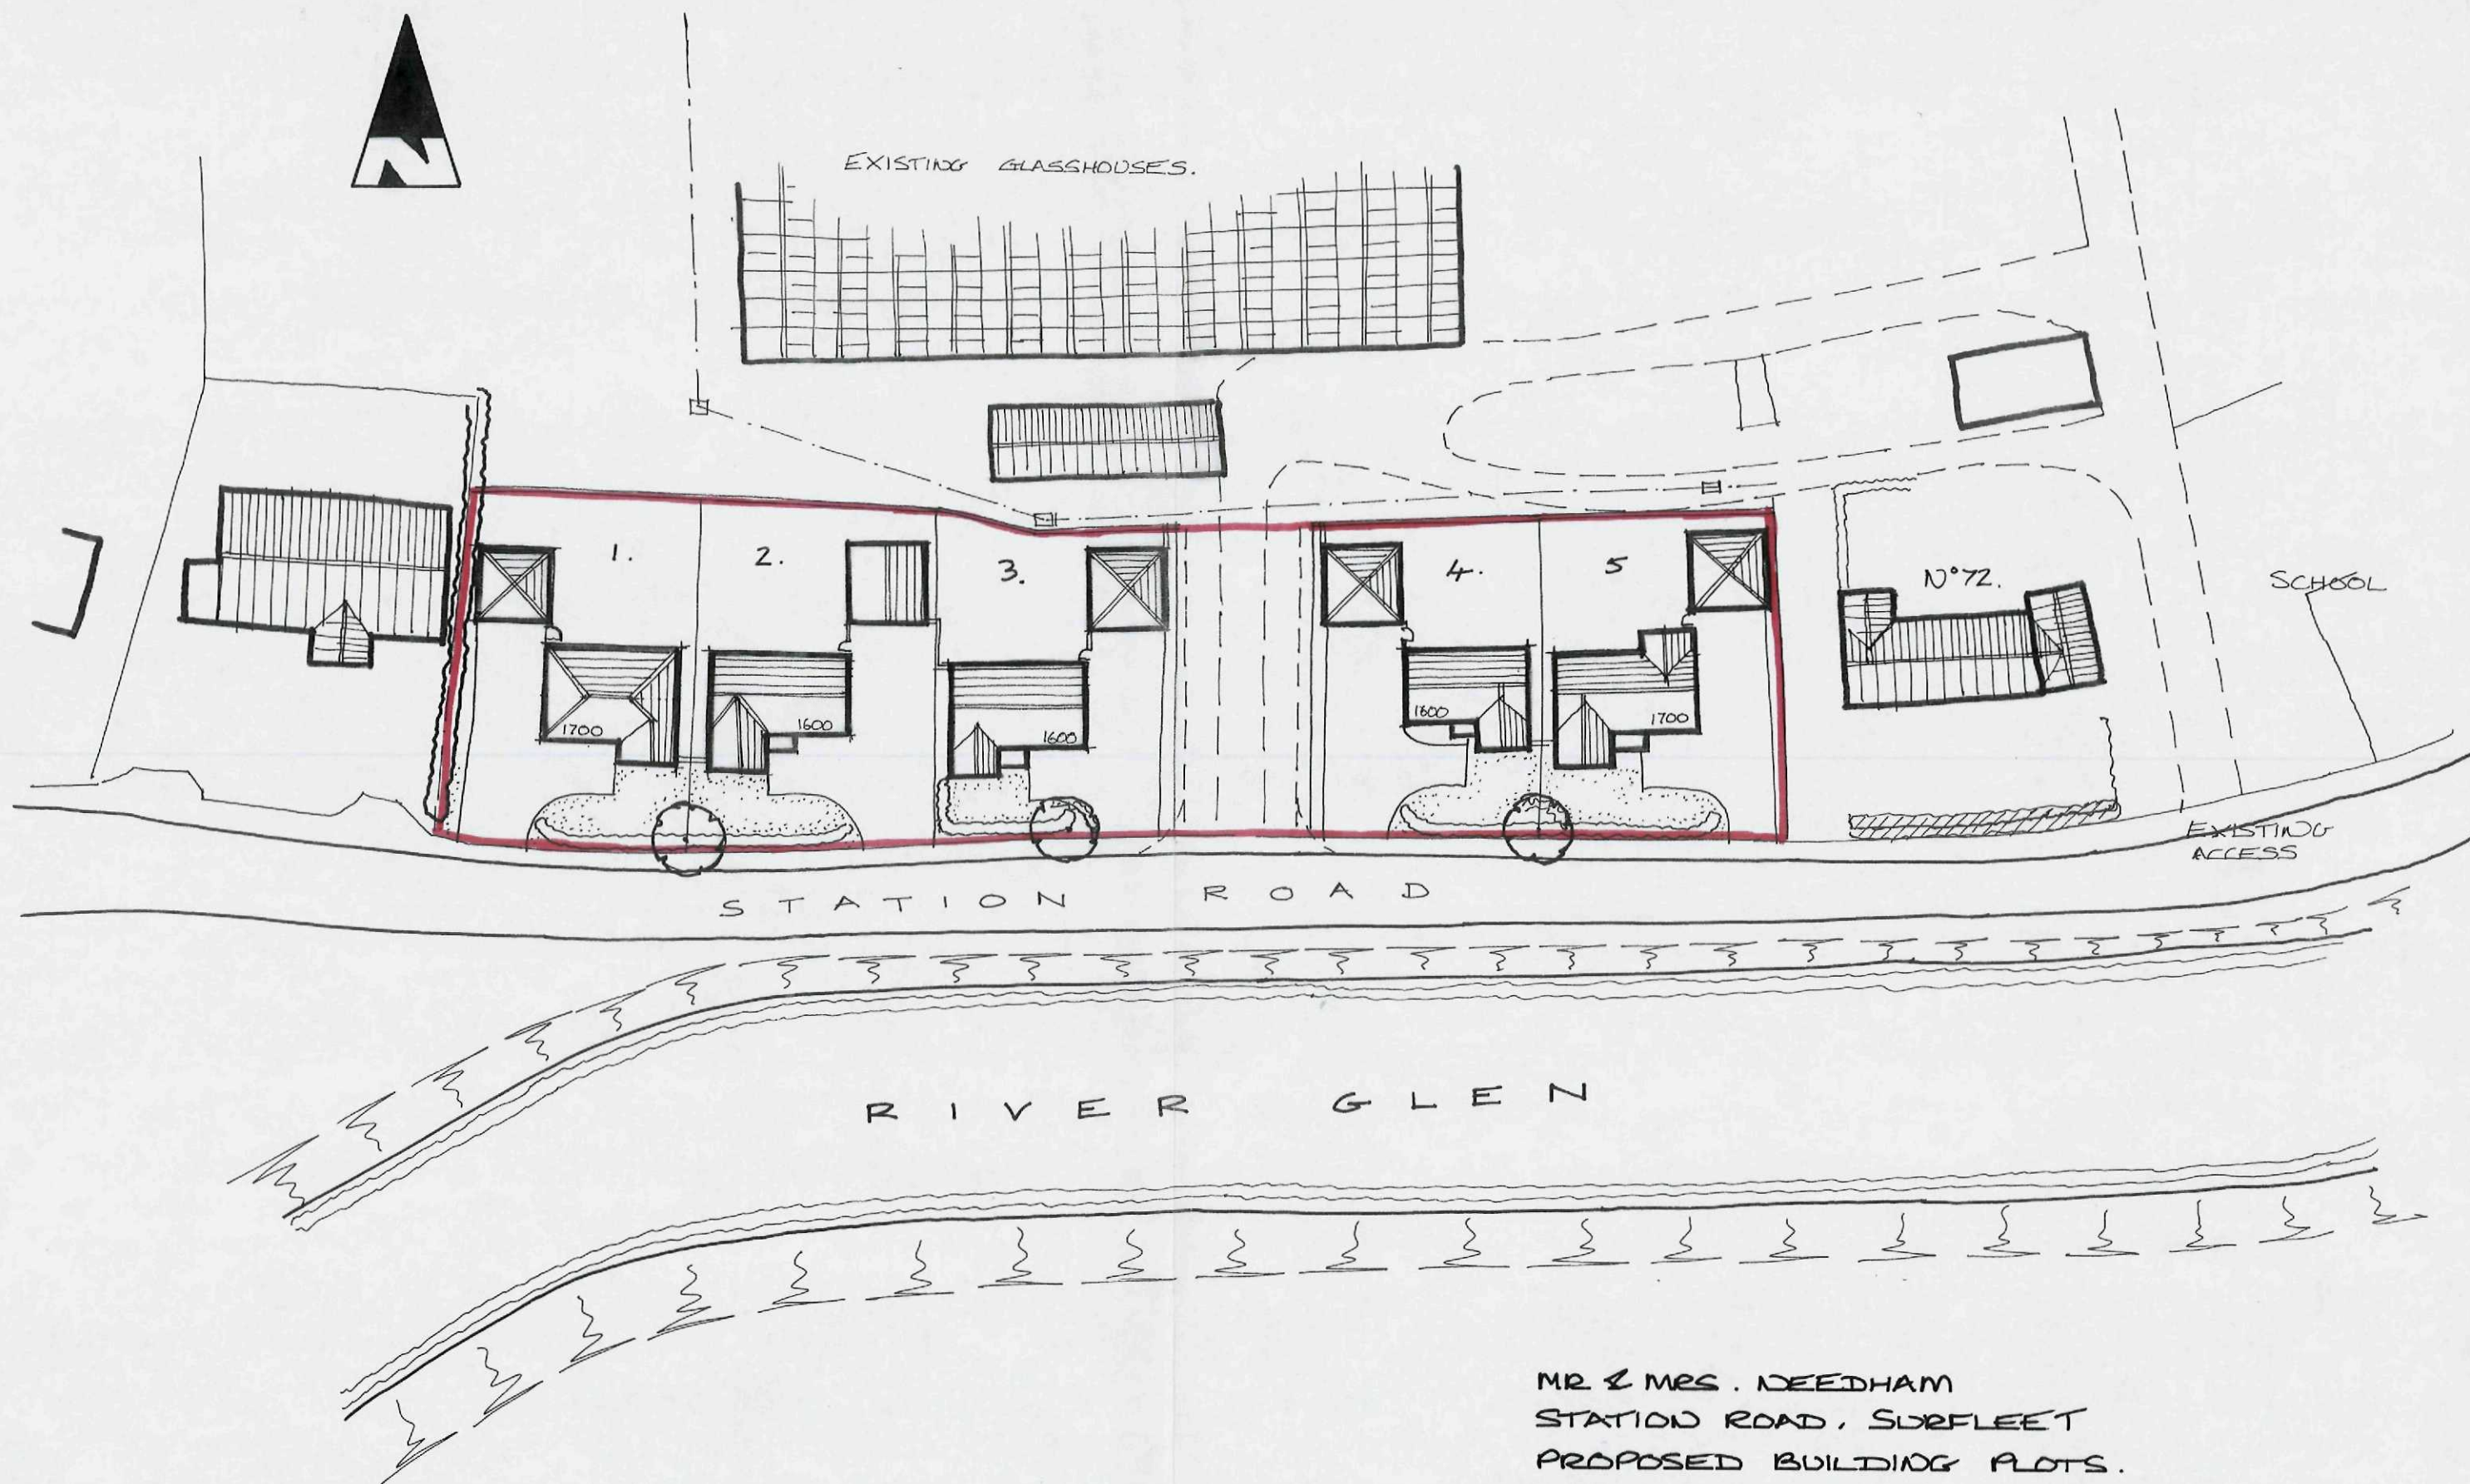

MR & MRS. NEEDHAM
STATION ROAD, SURFLEET
PROPOSED BUILDING PLOTS.

SKETCH LAYOUT - 5 NO PLOTS

1:500 @ A3 . NOV 2014