


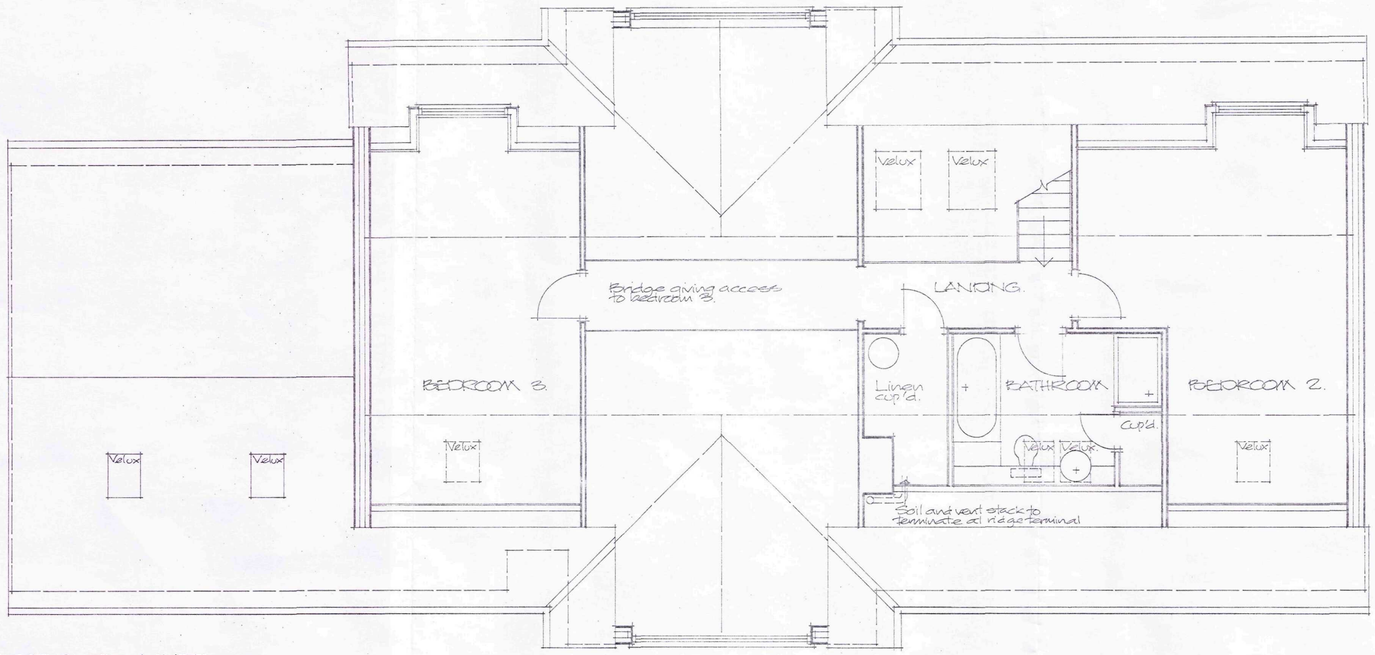


FIRST FLOOR LAYOUT.

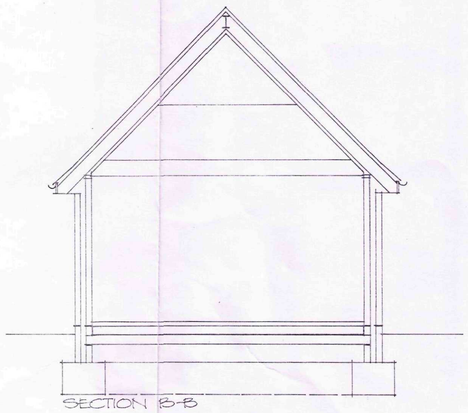

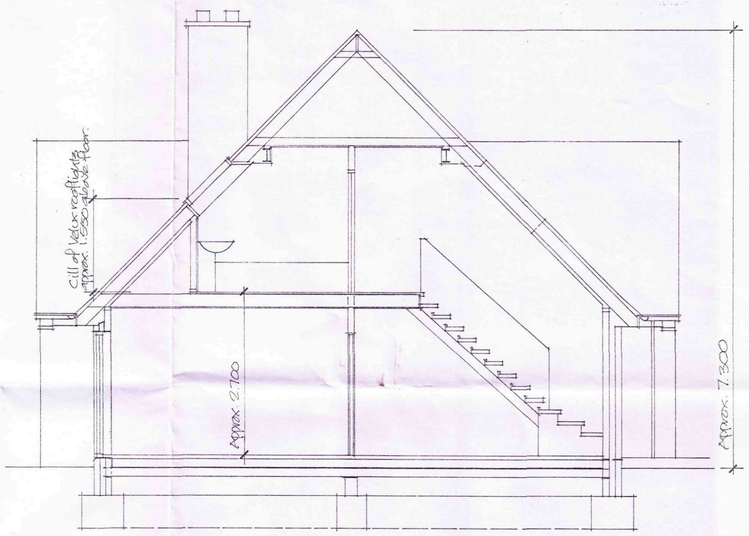

SECTION C-C

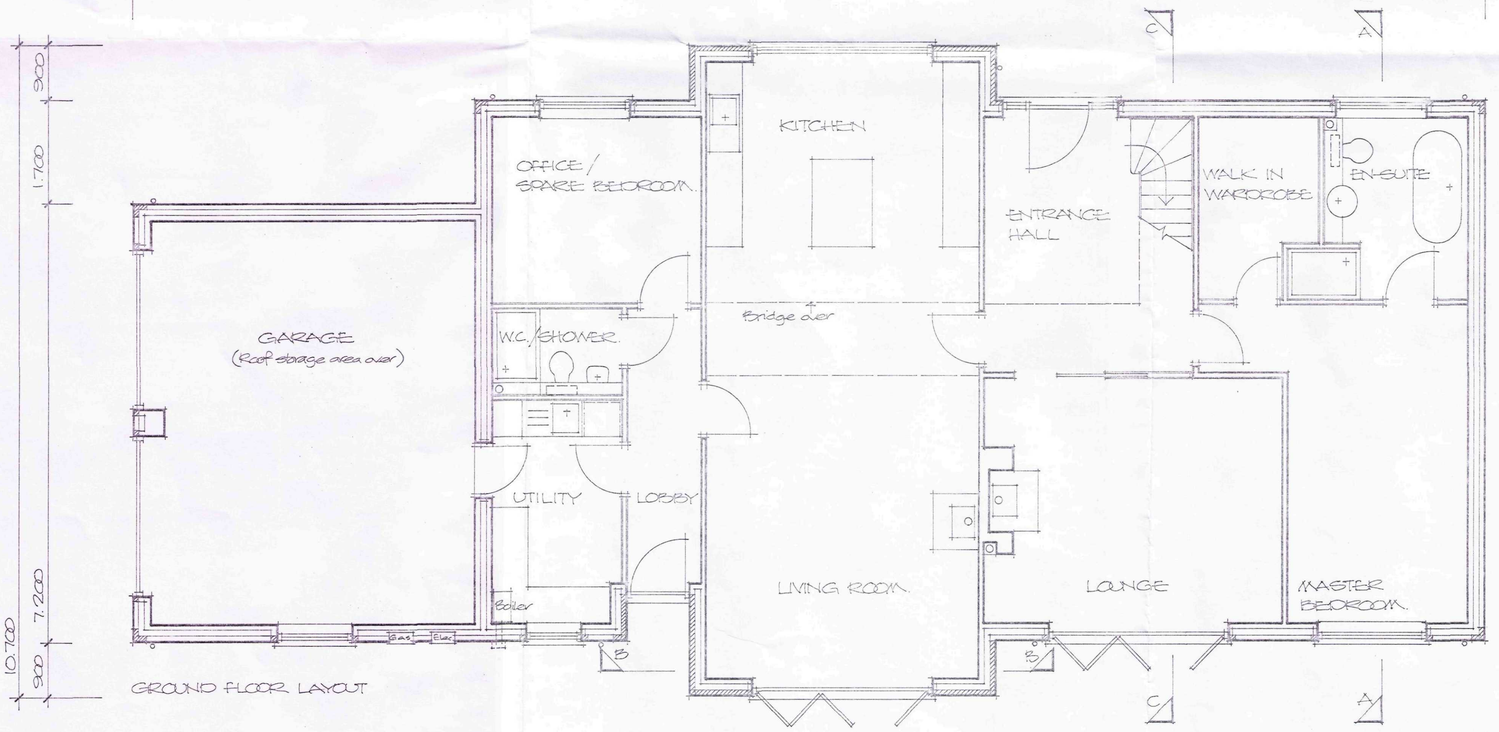

GROUND FLOOR LAYOUT

Finishes:

Walls: Constructed in random coursed natural limestone to all external walls except front and rear projecting gables, straight quoins to main dwelling corners and surrounds to openings which are to be formed in flush dressed stone (shown hatched on plan) all to be built in a lime rich mortar, the colour which is to be similar to the colour of the stonework.

Roof: SVK Montana textured fibre cement 600x300 slate roof finish installed at 45 degree pitch. Cladding to dormers to be in similar slate or lead or a combination of both finishes.

Windows frames:
To be aluminium framed colour grey. Front main entrance door and rear lobby door to be formed in hardwood within aluminium frame (to be confirmed). Windows generally to have stone cills combined with flush stone window surrounds (100mm wide surrounds) and garage doors to have flush stone face lintels combined with flush stone reveals.

Amendment
'A' Aug. 15 General minor alterations

Project
PROPOSED CHALET BUNGALOW WITH INTEGRAL GARAGE AT COALBEACH LANE SOUTH, SURFLEET, SPALDING.
PLANS AND SECTIONS

ALAN HORNSBY
ARCHITECTURAL SERVICES LTD
"Little Acre"
35 Peak Hill, Cowbit,
Spalding, Lincs. PE12 6AW
Tel. Holbeach (01406) 380591

Client
MR & MRS D SNAITH

Scale 1:50 Drg. no. 14/22/06 A
Date March 2015