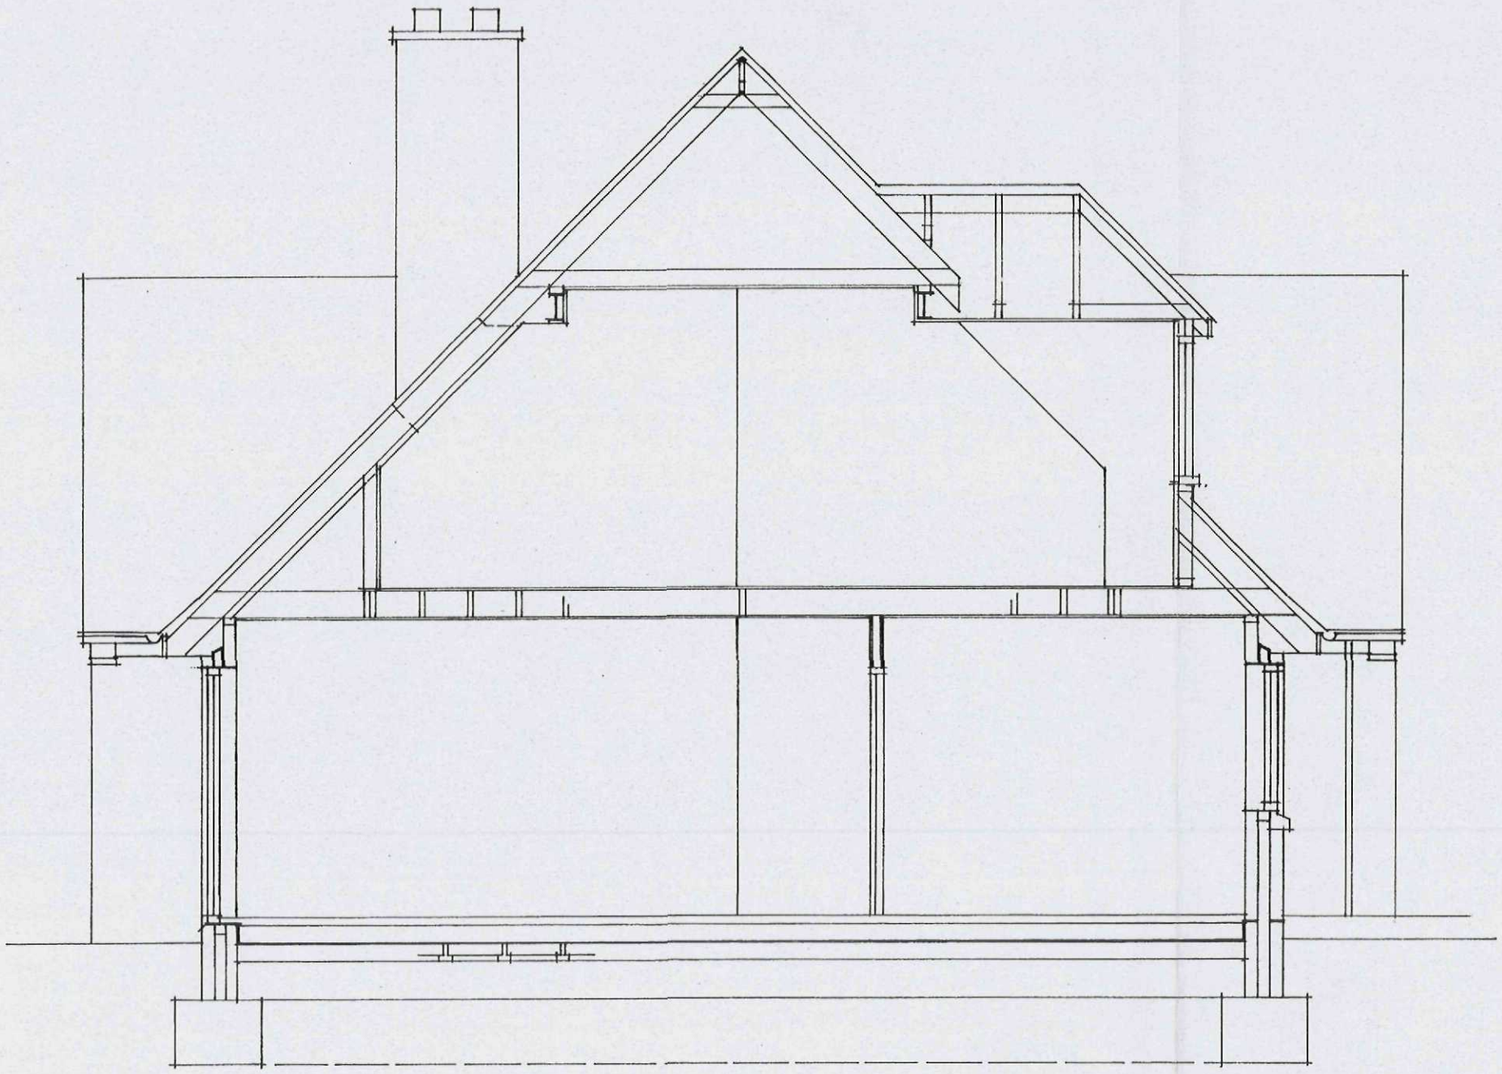


SECTION A-A

Amendment
'A' Aug. 15 Minor alterations.

Project
PROPOSED CHALET BUNGALOW WITH INTEGRAL GARAGE AT COALBEACH LANE SOUTH, SURFLEET, SPALDING.
SECTION A-A

ALAN HORNSBY
ARCHITECTURAL SERVICES LTD
"Little Acre"
35 Peak Hill, Cowbit,
Spalding, Lincs. PE12 6AW
Tel. Holbeach (01406) 380591

Client
MR & MRS D SNAITH

Scale 1:50 Drg. no. 14/22/08A
Date March 2015