


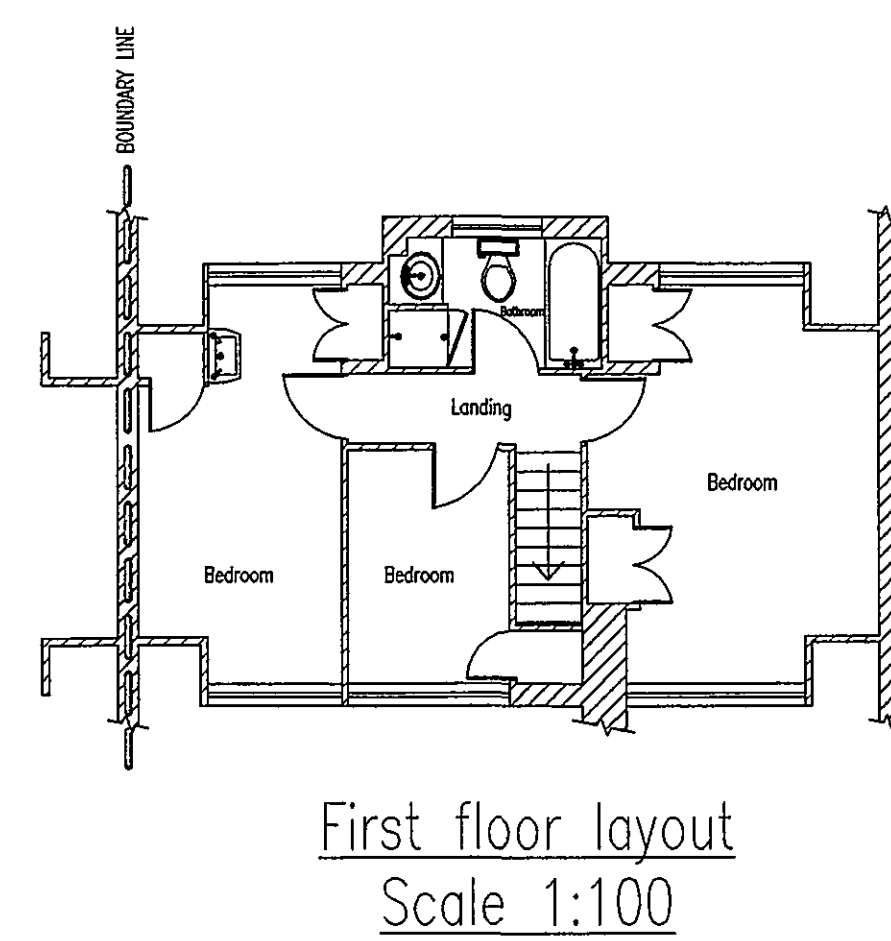

Ground Floor Layout
Scale 1:100

DETERMINED
PLAN

PROPOSED CAR PORT, SHED, GAZEBO & FENCE
FOR MR. C. WARD AT:-
79 SEAS END ROAD
SURFLEET
SPALDING
LINCS
PE11 4DQ

REVISIONS:-
r1 CJW - Pitched Roof to Car Port

SBC
Planning & Development
02 AUG 2007
Ref: 0809107

AMENDED PLAN
Ref: A1

DATE:-
12.06.07

SCALE:-
1: 100 / 1: 50

DWG NO:-
GP PD 8041r1

