




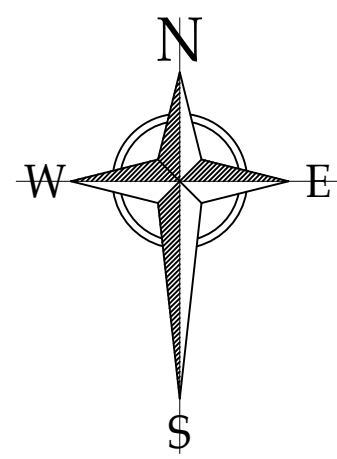


BRICK TYPE A:
ANGLIAN CREAM HANDMADE

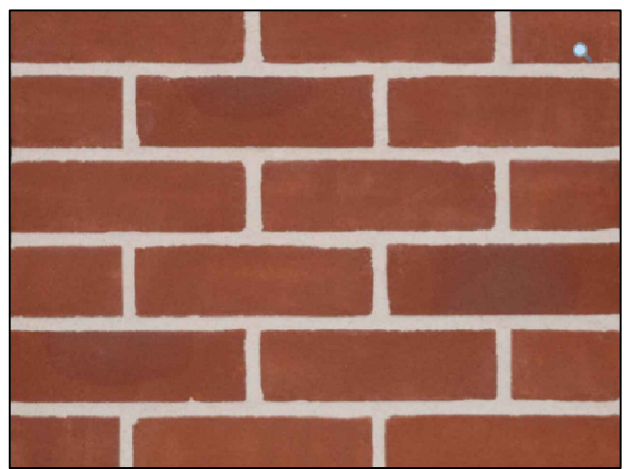

BRICK TYPE B:
ANGLIAN RED STOCK

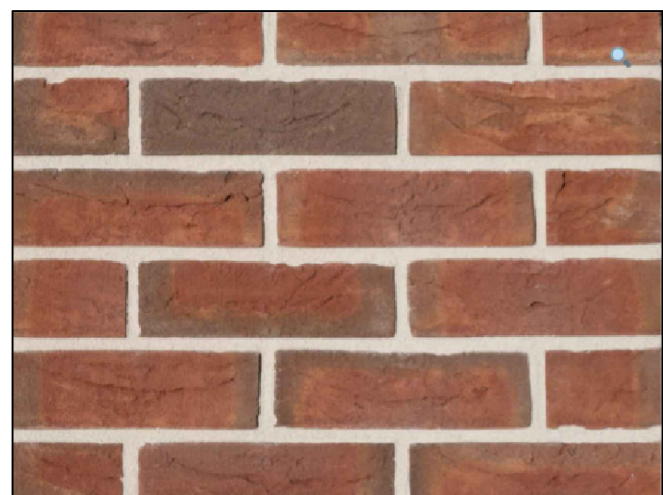

BRICK TYPE C:
BACCARA HANDMADE

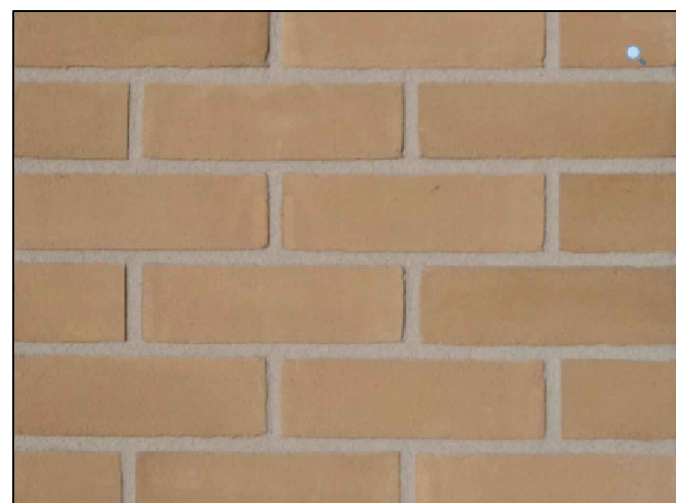


BRICK TYPE D:
ANGLIAN CREAM STOCK



ROOF TILE E:
CONDRON CONCRETE SLATE, BLACK



ROOF TILE F:
CONDRON CONCRETE
PANTILE, TERRACOTA

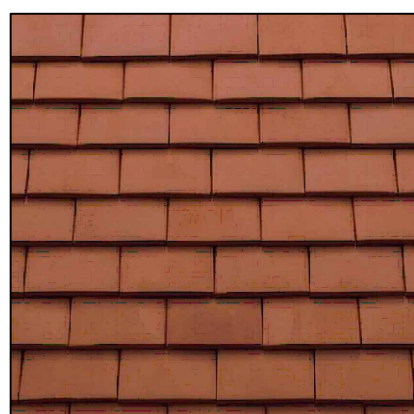

ROOF TILE G:
CONDRON CONCRETE SLATE,
COUNTRY RED



ROOF TILE H:
MARLEY LINCOLN CLAY
SINGLE PANTILE



ROOF TILE I:
WIENERBERGER NEW CASSIUS
ANTIQUE SLATE

LEGEND	
	PRIVATE PATHS: BUFF RIVEN PAVING SLABS
	METER BOXES: RECESSED WHITE GRP
	RAINWATER GOODS: HALF ROUND GUTTERS 68MM DIA. DOWN PIPES BLACK UPVC
	EXTRACT GRILLE: BLACK UPVC
	WALL FLUE TERMINAL: BLACK UPVC
	ROOF FLUE TERMINALS: BLACK UPVC
	BRICK TYPE A: ANGLIAN CREAM HANDMADE
	BRICK TYPE B: ANGLIAN RED STOCK
	BRICK TYPE C: BACCARA HANDMADE
	BRICK TYPE D: ANGLIAN CREAM STOCK
	ROOF TILE E: CONDRON CONCRETE SLATE, BLACK
	ROOF TILE F: CONDRON CONCRETE PANTILE, TERRACOTA
	ROOF TILE G: CONDRON CONCRETE SLATE, COUNTRY RED
	ROOF TILE H: MARLEY LINCOLN CLAY SINGLE PANTILE
	ROOF TILE I: WIENERBERGER NEW CASSIUS ANTIQUE SLATE

REV	DATE	DESCRIPTION
I	07.06.2022	BRICK TYPES AMENDED
H	27.04.2022	PATH SOUTH OF PLOTS 44-48 REMOVED, POST AND RAIL FENCE ADDED TO BOUNDARY
G	15.03.2022	PLOT 21 AMENDED TO FIRST HOMES
F	04.03.2022	UPDATED TO NEW LAYOUT
E	19.01.2022	UPDATED TO NEW LAYOUT, PICTURES ADDED
D	11.11.2021	UPDATED TO NEW LAYOUT
C	06.07.2021	ADDITIONAL PARKING TO SEVERN HOUSE TYPE
B	18.05.2021	BRICK TYPES UPDATED
A	24.02.2021	UPDATED TO NEW LAYOUT

ASHWOOD HOMES

1 Goodison Road, Lincs Gateway Business Park,
Spalding, Lincs, PE12 6FY T: 01406 490590

PROJECT:
PROPOSED RESIDENTIAL DEVELOPMENT AT
SUNNYDALE CLOSE
SURFLEET

DRAWING TITLE:
MATERIALS SCHEDULE LAYOUT

SCALE: 1:500 @ A1	DATE: 07.06.2022
DRAWN: AR	REV: I
DRAWING No: 118 - MSL - 01	