



KEY




INTEGRATED ECO BAT BOXES



WOODSTONE SPARROW NEST BOX



CAMBRIDGE SWIFT NEST BOXES (GROUP OF 3)

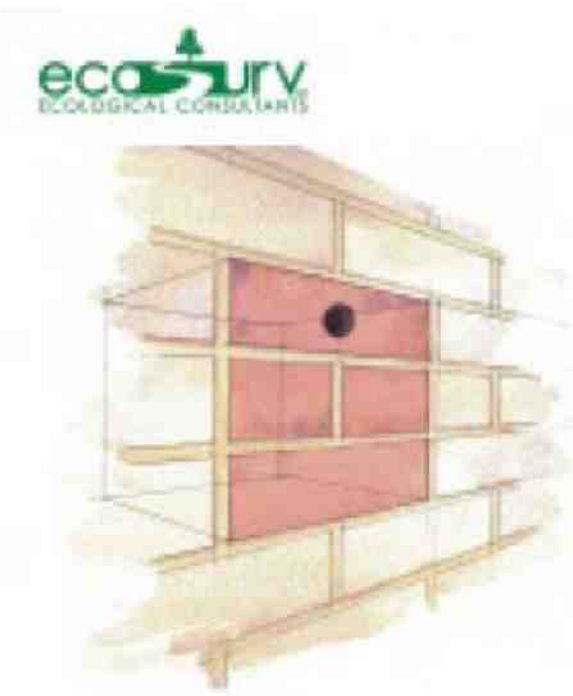

ECOSURV STARLING BOX



HEDGEHOG NEST BOX
Timber Gravel Boards between plots to be adapted to enable hedgehog routes

Rev.	Date	Description
A	26.09.22	Note about hedgehog routes added



ASHWOOD
HOMES

1 Goodison Road, Lincs Gateway Business Park,
Spalding, Lincs, PE12 6FY T: 01406 490590

PROJECT:

Proposed Residential
Development at
Sunnydale Close, Surfleet

DRAWING:

Biodiversity Plan

SCALE: 1:500@A1

DATE: AUGUST.2022

DRAWING No: 118-BDP-01

DRAWN: GPB

REVISION: A