Key

- denotes shrub planting
- denotes proposed hedging
- denotes tree planting
- denotes triple staked trees
- denotes Enorsgate EM8 to swales
- denotes Enorsgate EM3.
- denotes Enorsgate EG22c.
- denotes lighting bollards.

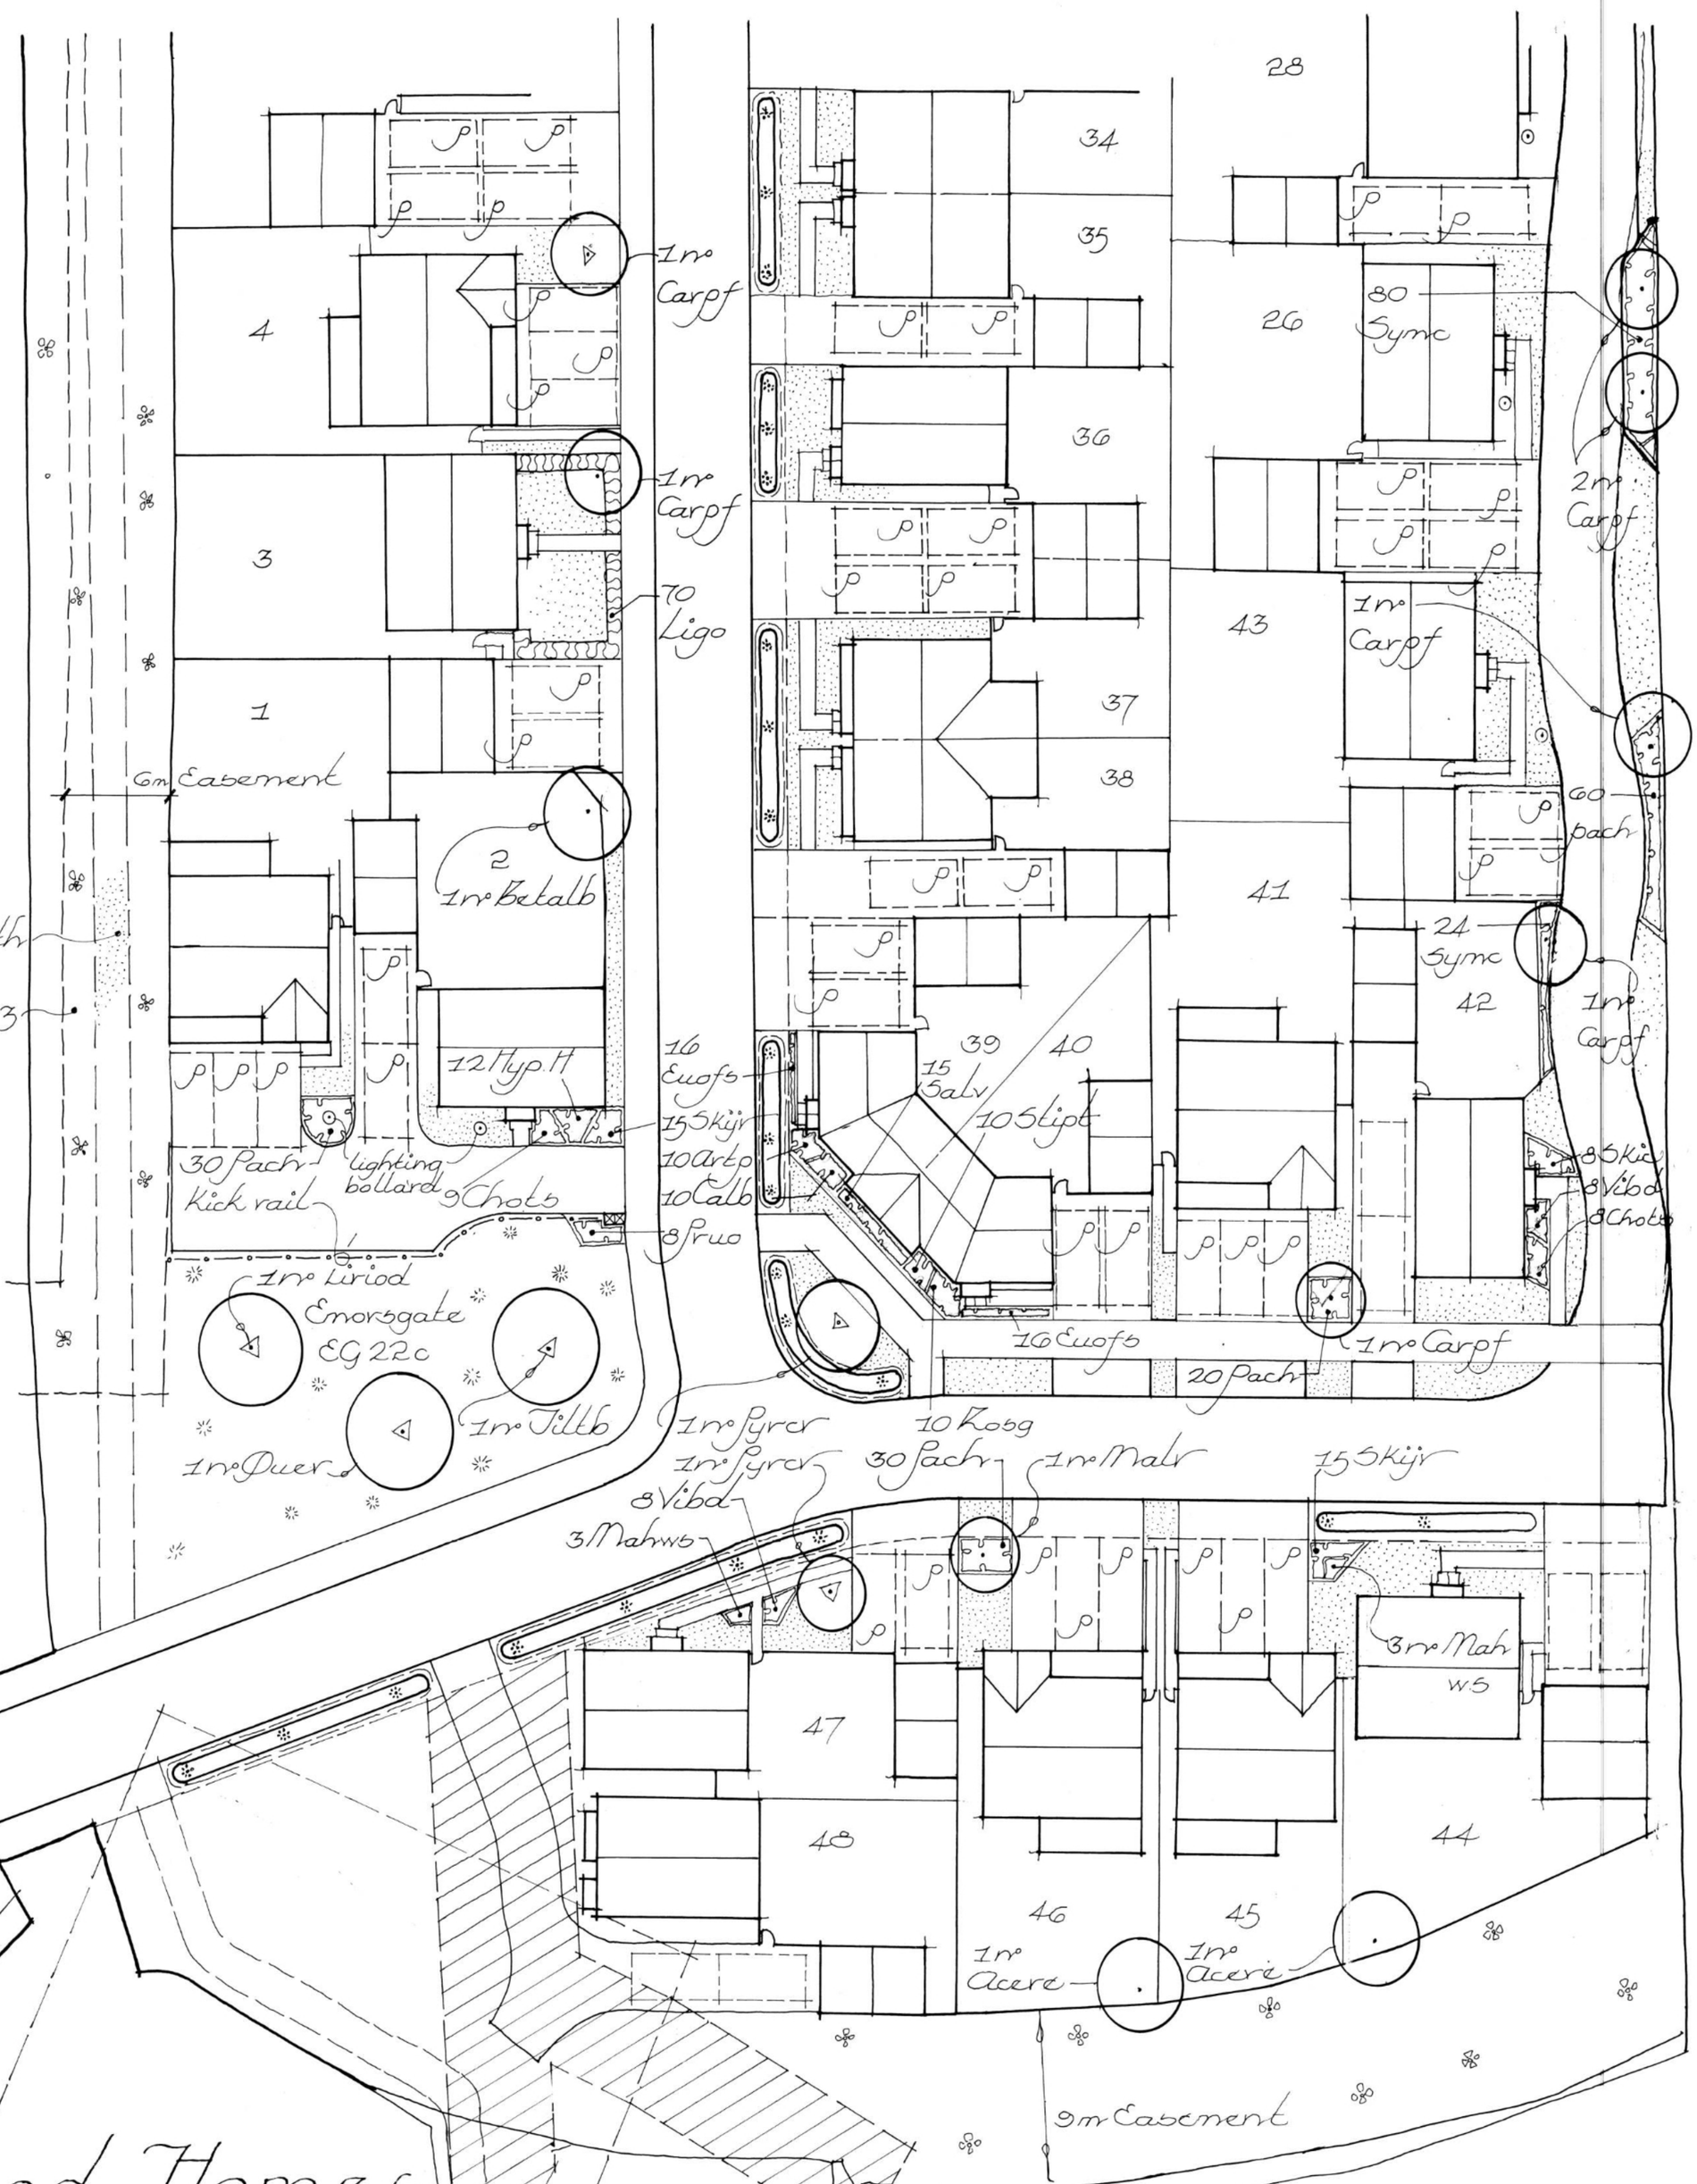

Ashwood Homes

Sunnydale Close, Surfleet.

Landscape Proposals ~ 1:200 @ A1 ~ Sheet 1 of 2 Jan 2022 AH SCS LA3

Rev. A ~ amendments to 26 to 42 June '22 GWL