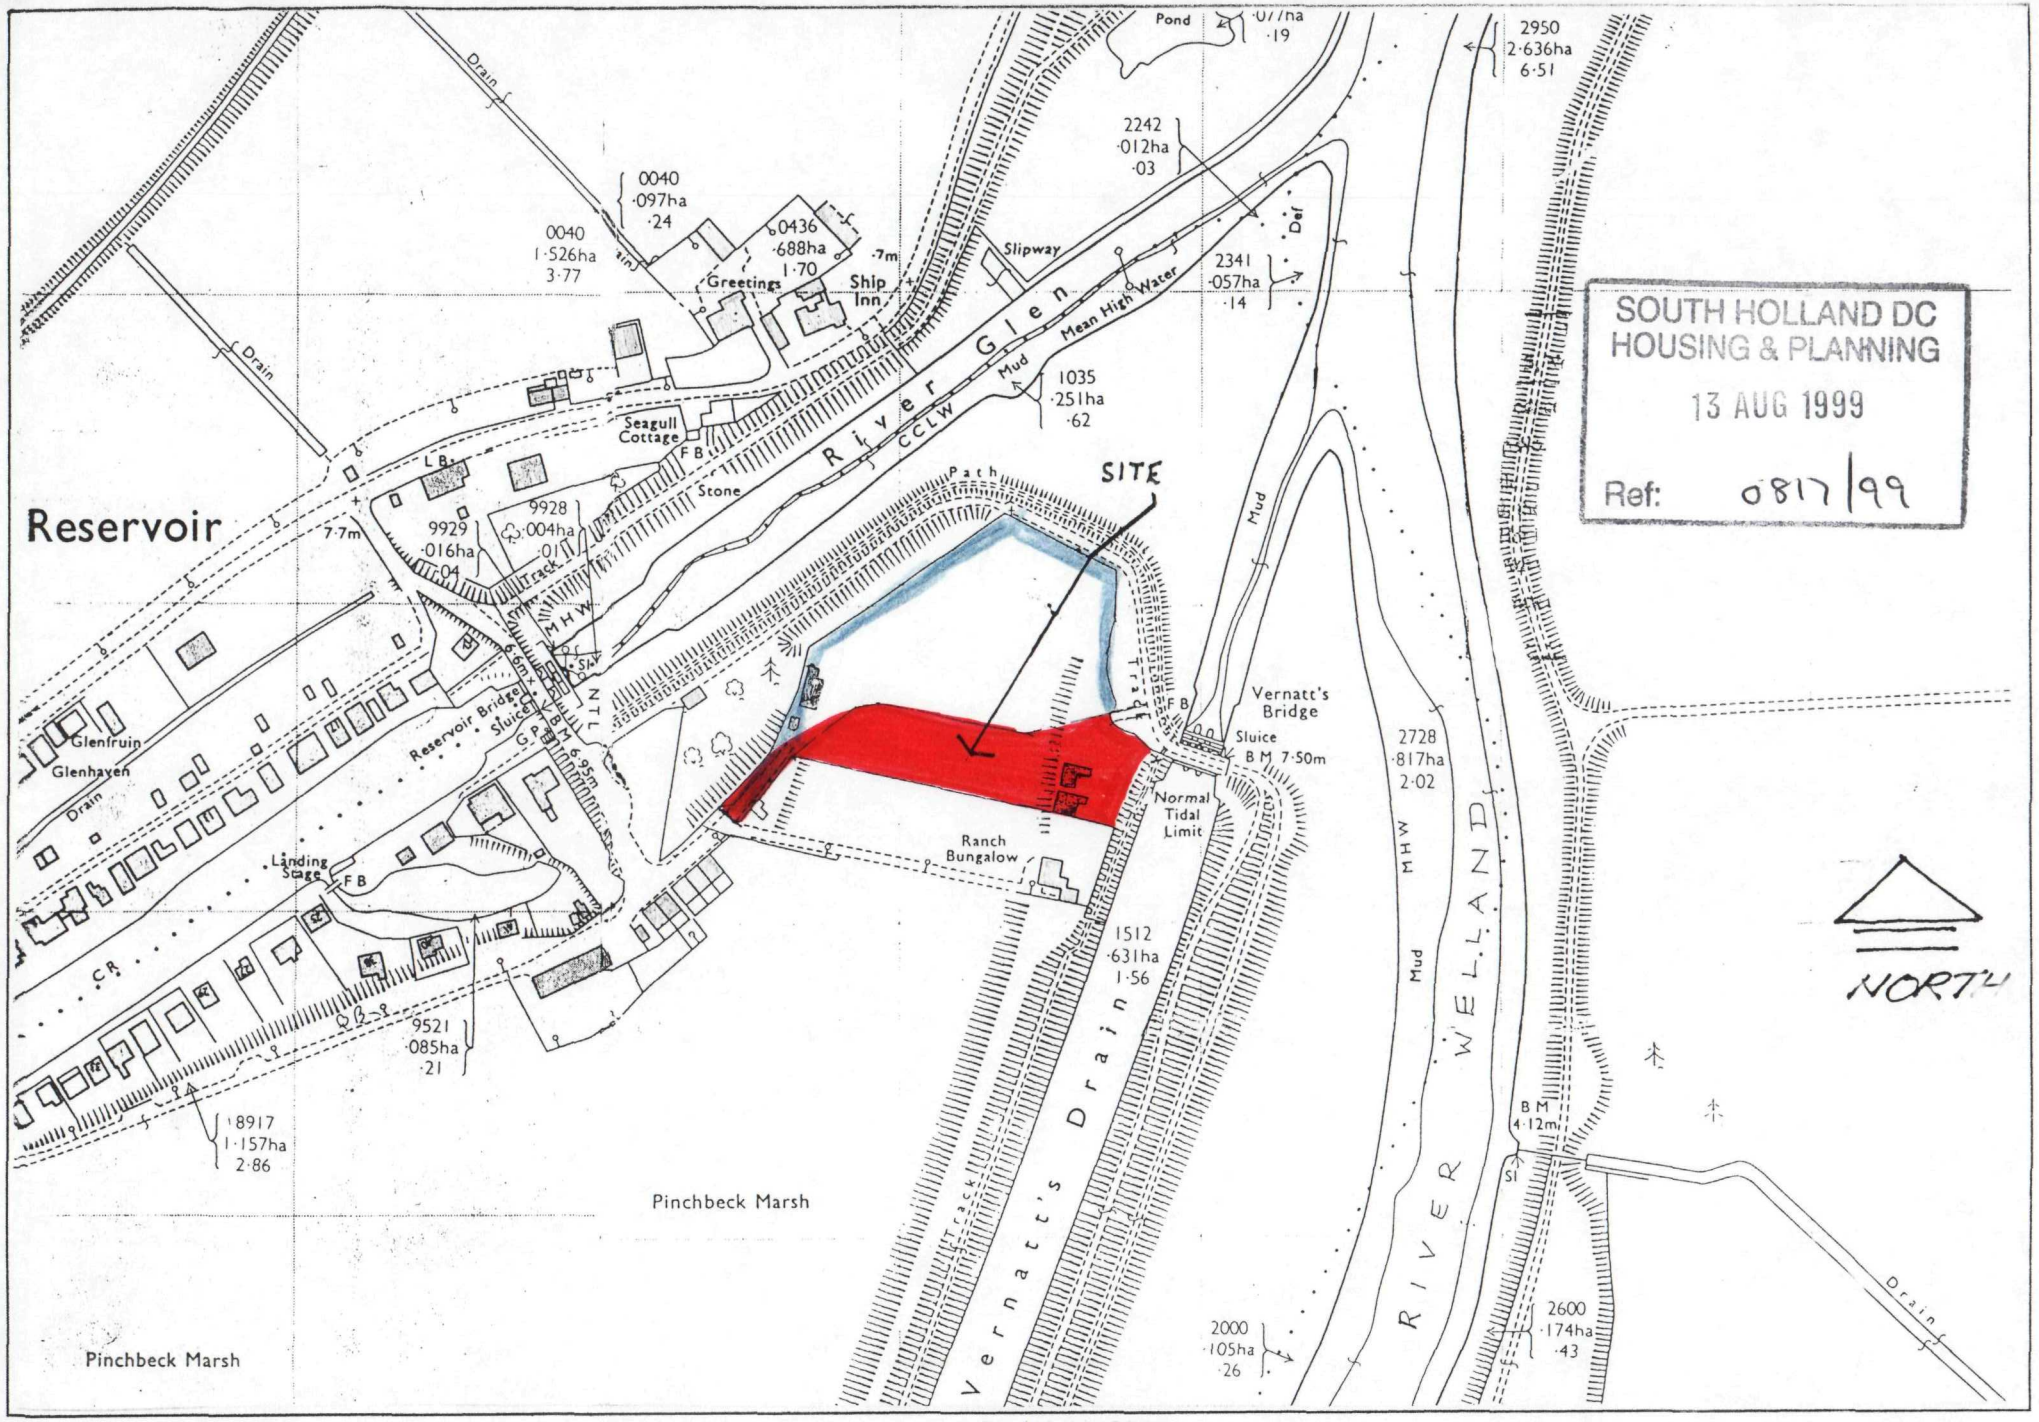


Scale 1 : 2500

SOUTH HOLLAND DC
HOUSING & PLANNING
13 AUG 1999
Ref: 0817/99

Brian Harding Construction Ltd.,
Development off Reservoir Road, SURFLEET.

O.S. Map ref. TF 2829
Crown Copyright reserved

BUILDING DESIGN and PLANS

ALWYN ROFFE,
1, Green Lane,
SPALDING, Lincs. PE11 2YB

Brian Harding Construction Limited,
Land at Surfleet Reservoir.

Scale - 1: 500 approx. drawing no. 990805

River Glen

5 No. Sorbus Aria (Whitebeam)
Ht. 12m Spread 10m

soakaway
soakaway
garages
soakaway
patio
soakaway
soakaway
soakaway
bungalow
4 no Rowan
soakaway

2 No Sorbus Aucuparia (Rowan)
Ht. 12m Spread 10m.

2 No Fagus Sylvatica Cuprea
(Copper Beech)
Ht. 27m Spread 23m.

drive
bungalow
garage
patio

existing buildings to
be demolished and
the area landscaped

N

Roadway

Ranch
Bungalow

Grooms Cottages

Vernatt's Drain

SOUTH HOLLAND DC
HOUSING & PLANNING
13 AUG 1999
Ref: 0817/99

BUILDING DESIGN and PLANS
ALWYN ROFFE,
1, Green Lane,
SPALDING, Lincs. PE11 2YB
tel : 01775 - 723 680