



KEY


- Existing Ground Levels
- Proposed Ground Levels

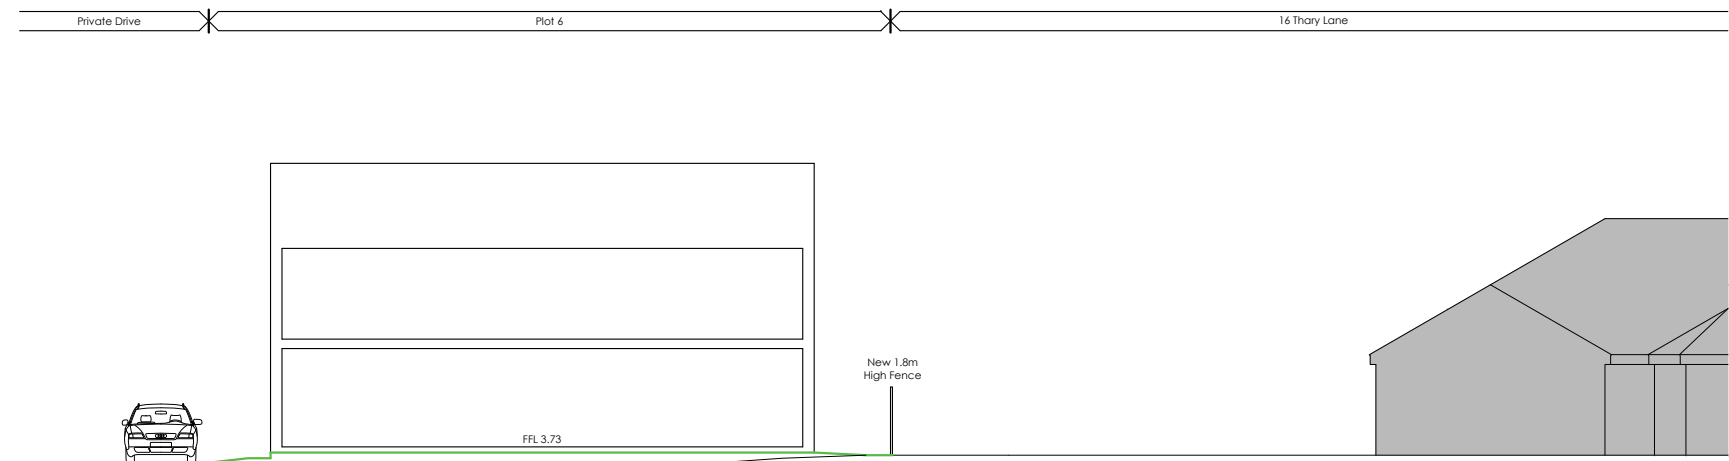

Plot 6 - Section A-A

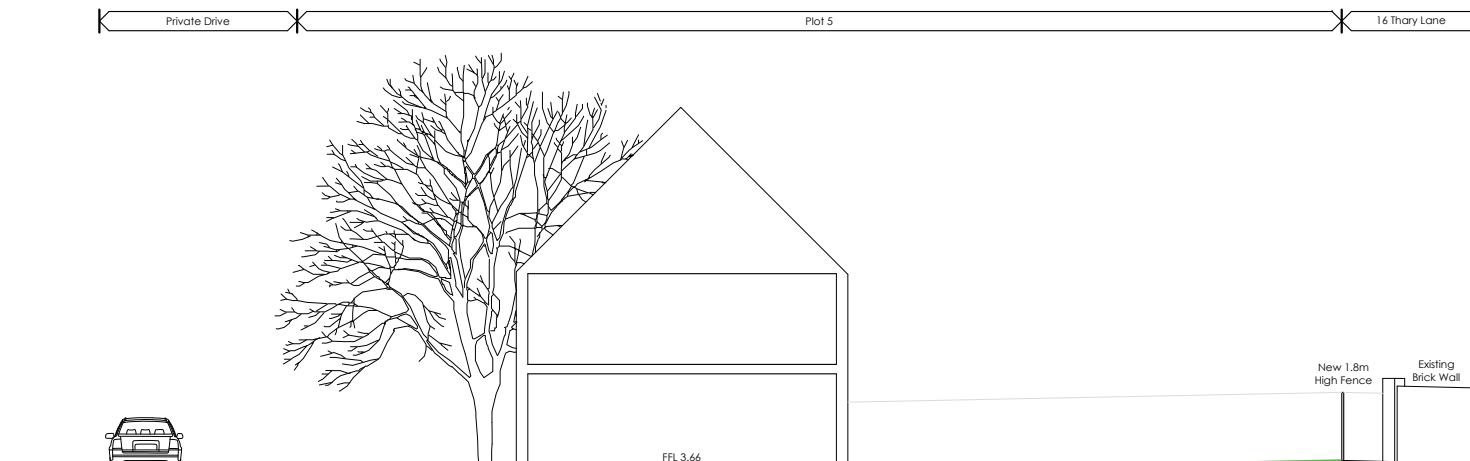


Plot 5 - Section B-B

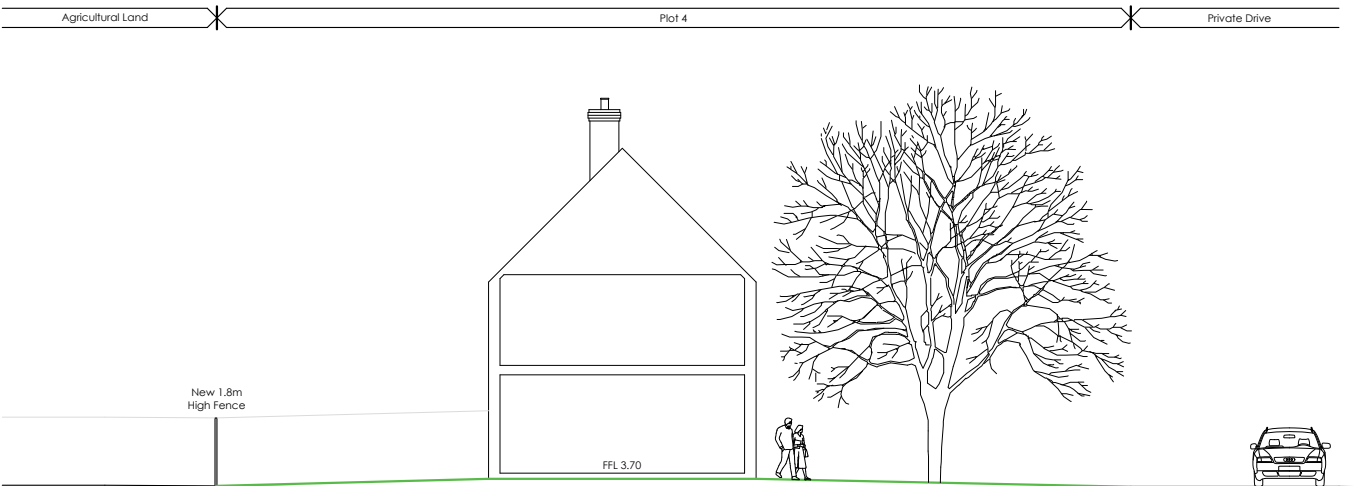


Plot 4 - Section C-C



Plot 4 - Section D-D

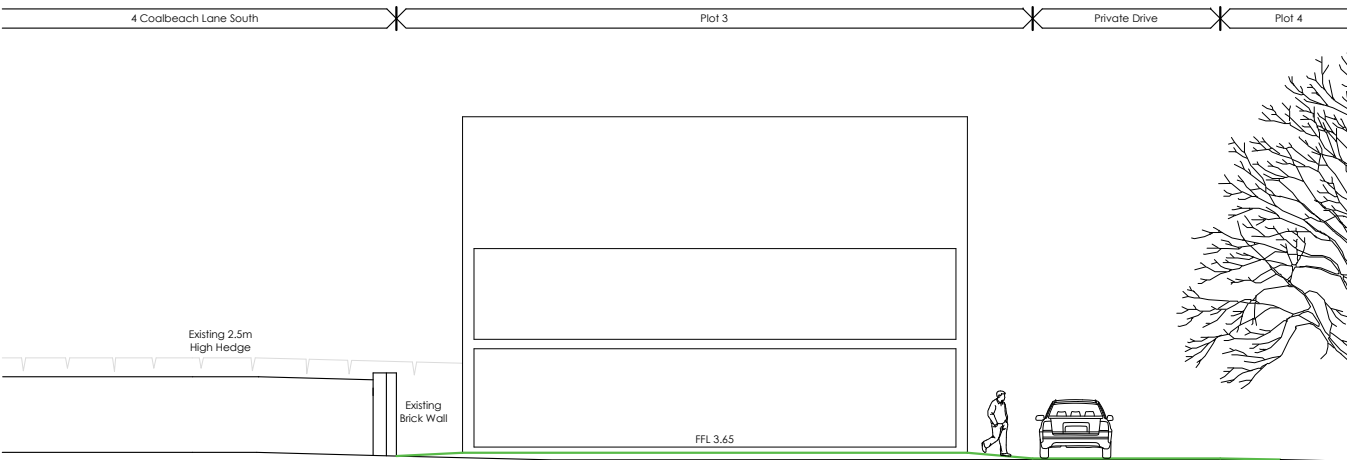


Plot 3 - Section E-E

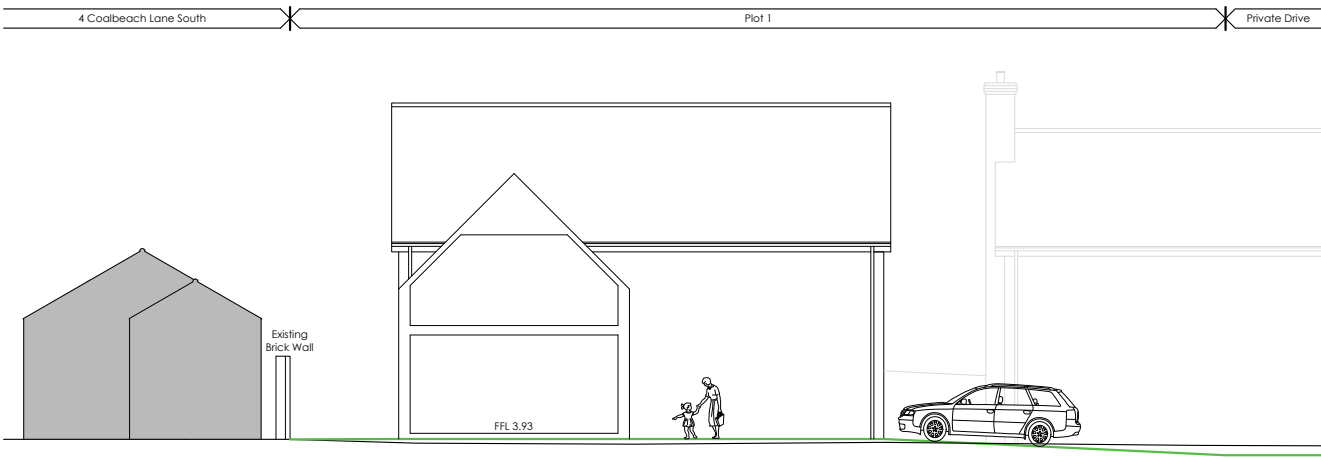

Plot 1 - Section F-F


All discrepancies are to be brought to the attention of the below office.
The copyright to this drawing is owned by Studio 11 Architecture.

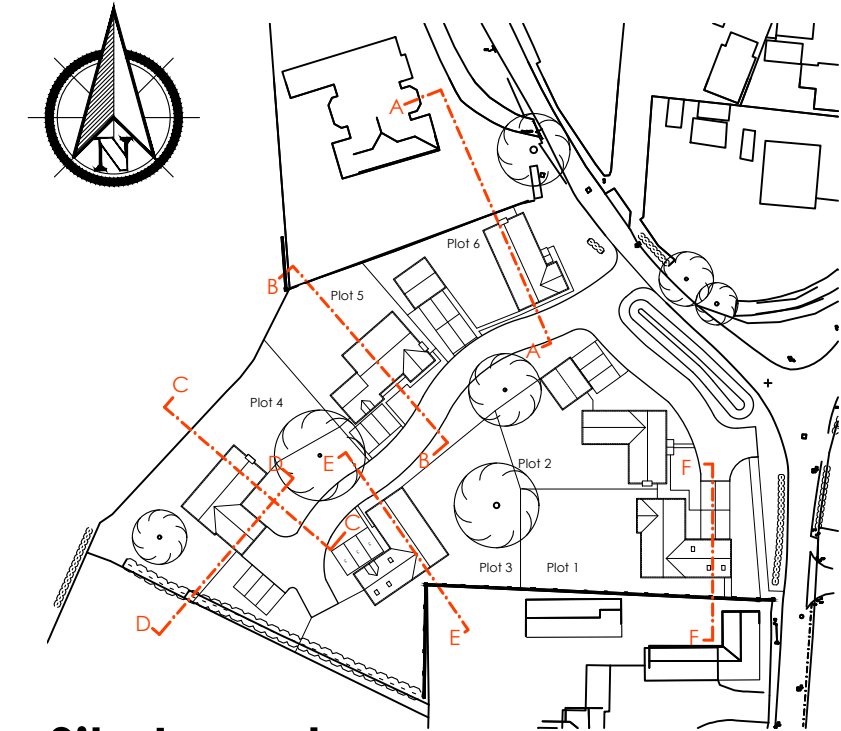

Site Layout



REVISION	DATE	DRAWN	DESCRIPTION
----------	------	-------	-------------

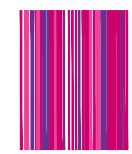

STUDIO11
architecture

KING'S LYNN INNOVATION CENTRE,
INNOVATION DRIVE, KING'S LYNN,
PE30 5BY

T: 01553 970033
E: design@studio11architecture.co.uk
W: www.studio11architecture.co.uk

CLIENT	NNA Surfleet LTD
PROJECT	Proposed residential development off Thory Lane, Surfleet
DRAWING	Simple Site Sections

DRAWN OS	PROJECT DESIGNER AK	PROJECT DIRECTOR KB
DATE 26.09.2024	SCALE 1:200 & 1:1250	PAPER SIZE A2

DRAWING NUMBER
524.SS.01