
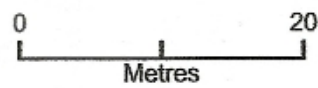


4 low gate PE-00373-19

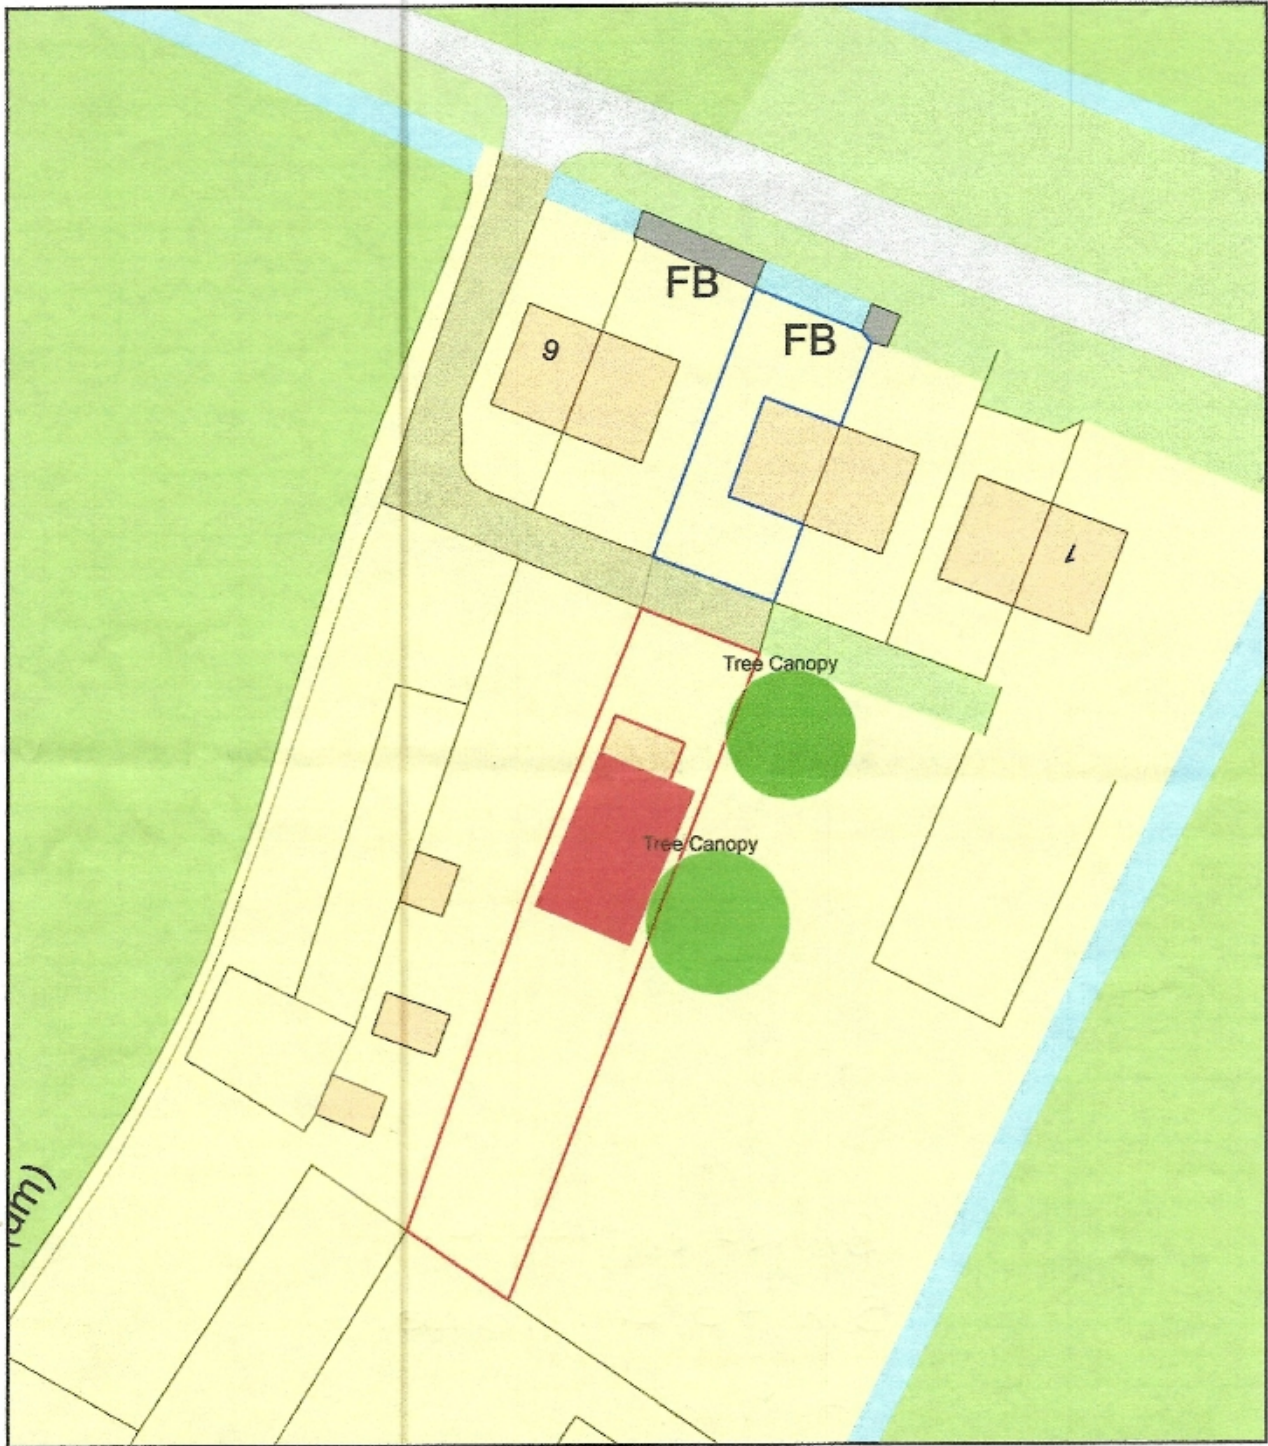

Plan Produced for: **JOAN ISUS**

Date Produced: 12 Feb 2020

Plan Reference Number: TQRQM20043195500865

Scale: 1:500 @ A4

1mm = 500 mm

6.5 x 500 =

3250

ours is 50 cm wider than road

FOR DETAILS OF STW
COMPOUND AREA SEE
DRG No E/SUR/6.02

NEW PLASTIC DRAINAGE
PIPEWORK TO BE 100mm Dia

IL 2.180

PUBLIC FOOTPATH

IL 1680

LOWGATE

DRAIN

B.M. 390m

IL 2.517

IL 2.647



PLAN

6613

[Signature]
Member of the Council
Director of Finance and
Resources