


0m 25m 50m 75m 100m 125m


VISUAL SCALE 1:1250 @ a3

0m 5m 10m 15m 20m 25m

VISUAL SCALE 1:250 @ a3

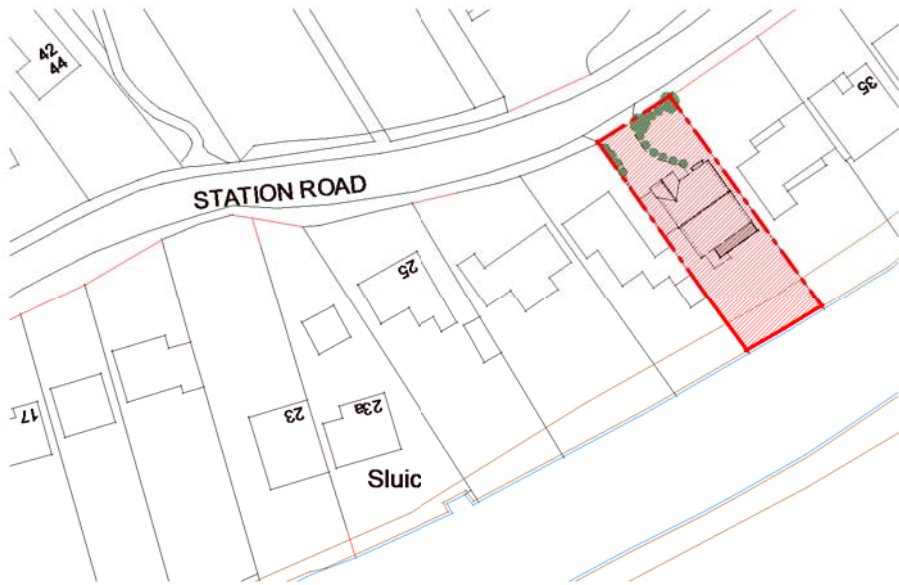

Site Location Plan
1 : 1250

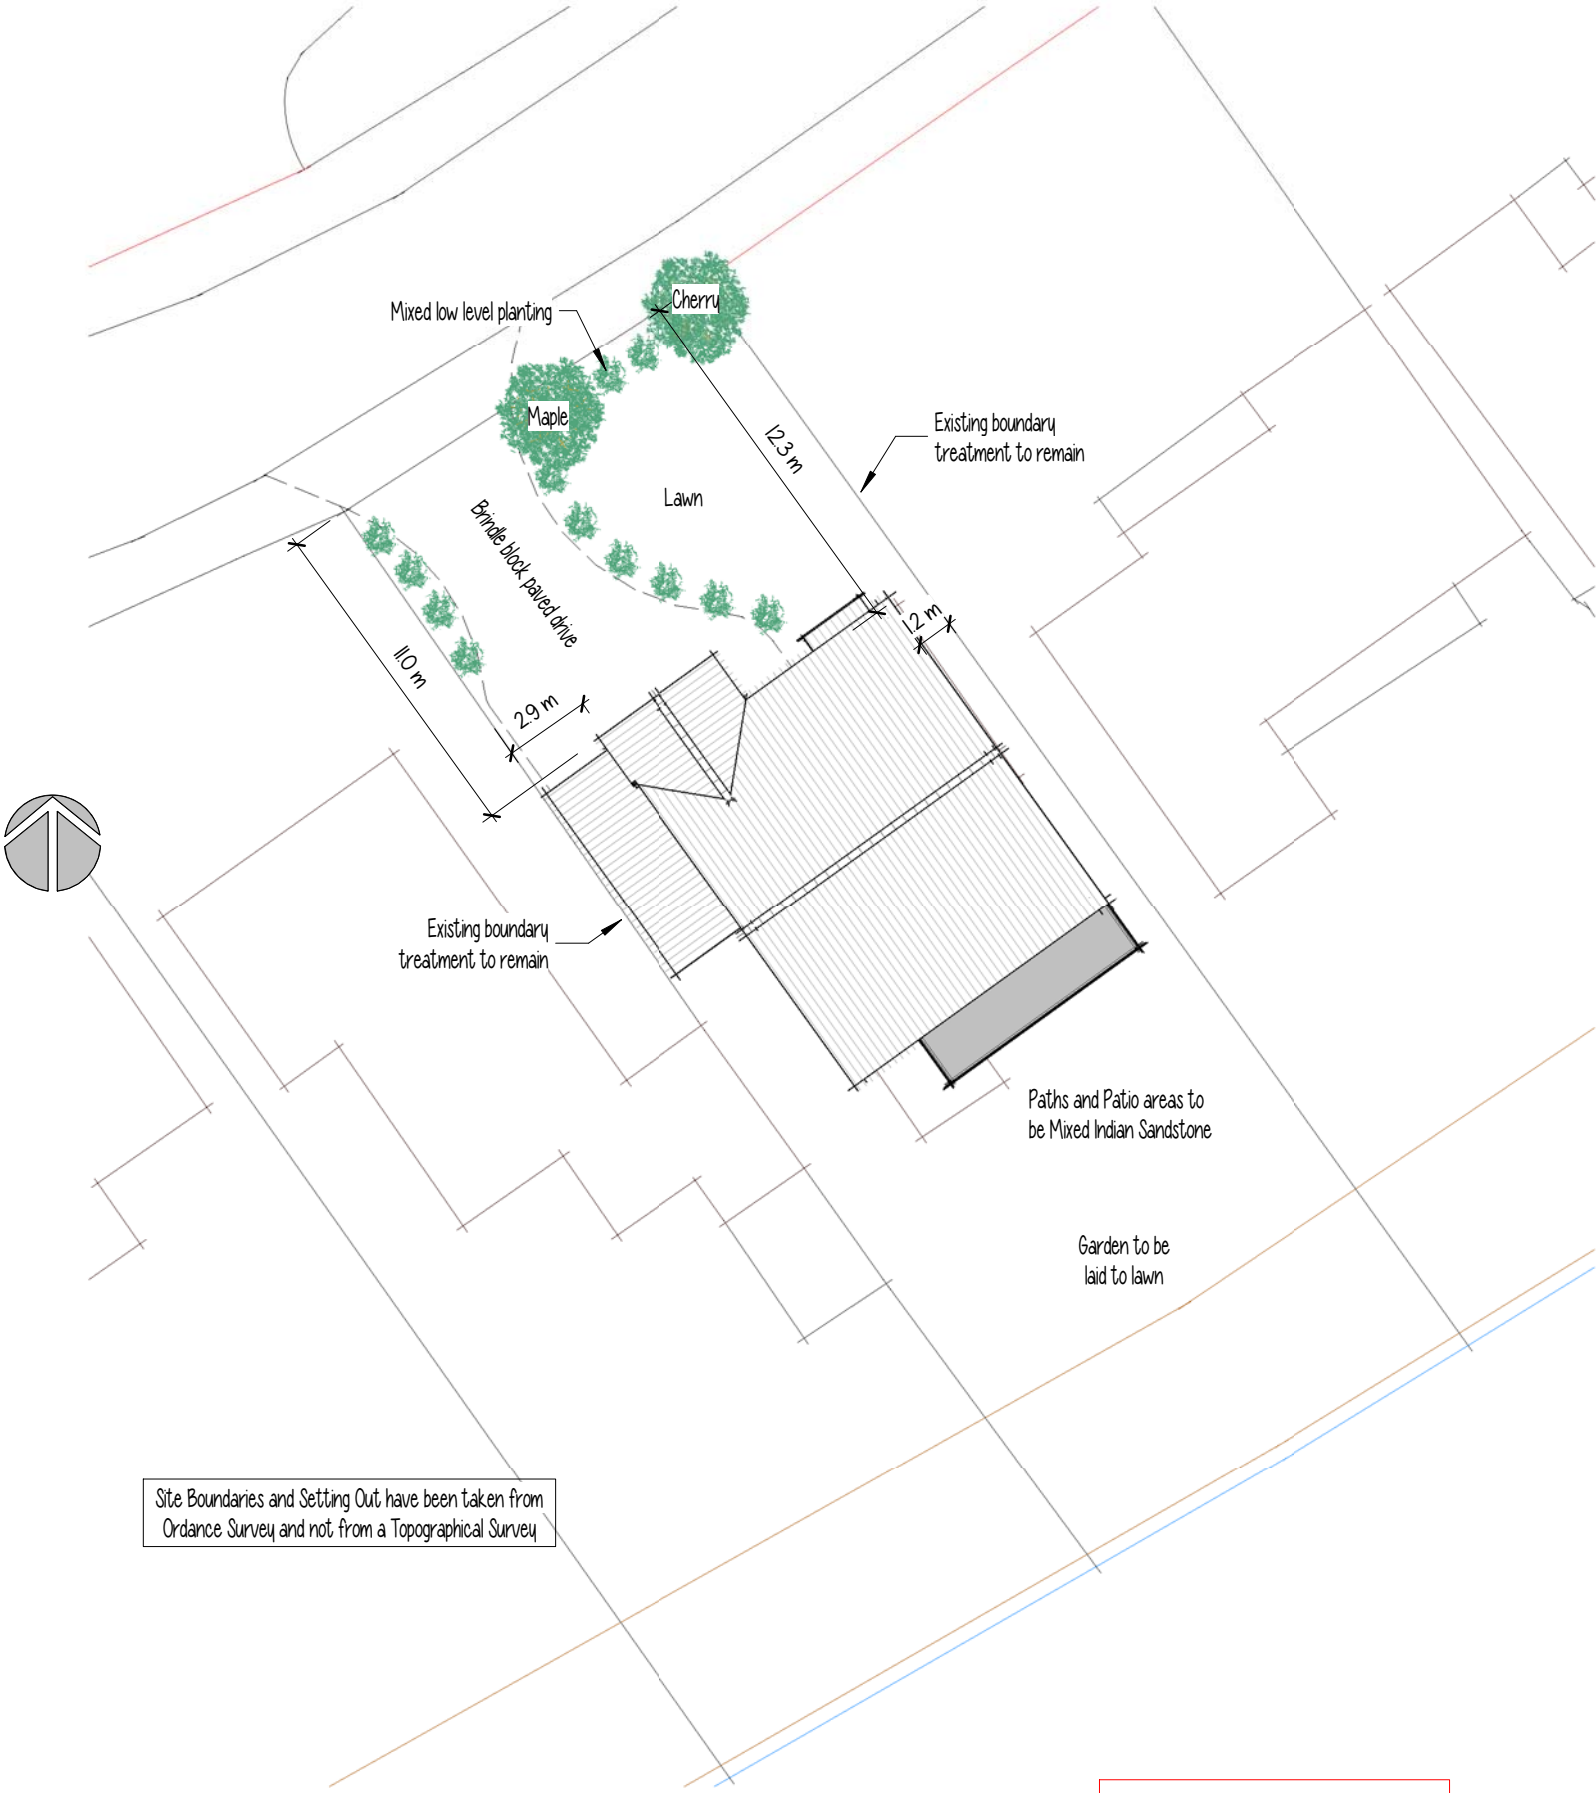

Site Boundaries and Setting Out have been taken from
Ordnance Survey and not from a Topographical Survey

Site Block Plan
1 : 250

PLANNING ISSUE