

Elevation 01 - Front
1 : 100




Elevation 02 - Right
1 : 100



Elevation 03 - Rear
1 : 100

EXTERNAL MATERIALS SCHEDULE:	
□	Marley Eternit Anglia Old English Dark Red Roof Tile
□	Redland Brick Antique Red (Ref 013)
□	Black R/W Goods
□	Reconstituted Stone Cills
□	Cream uPVC Windows
□	Glass and Stainless Steel Balcony System

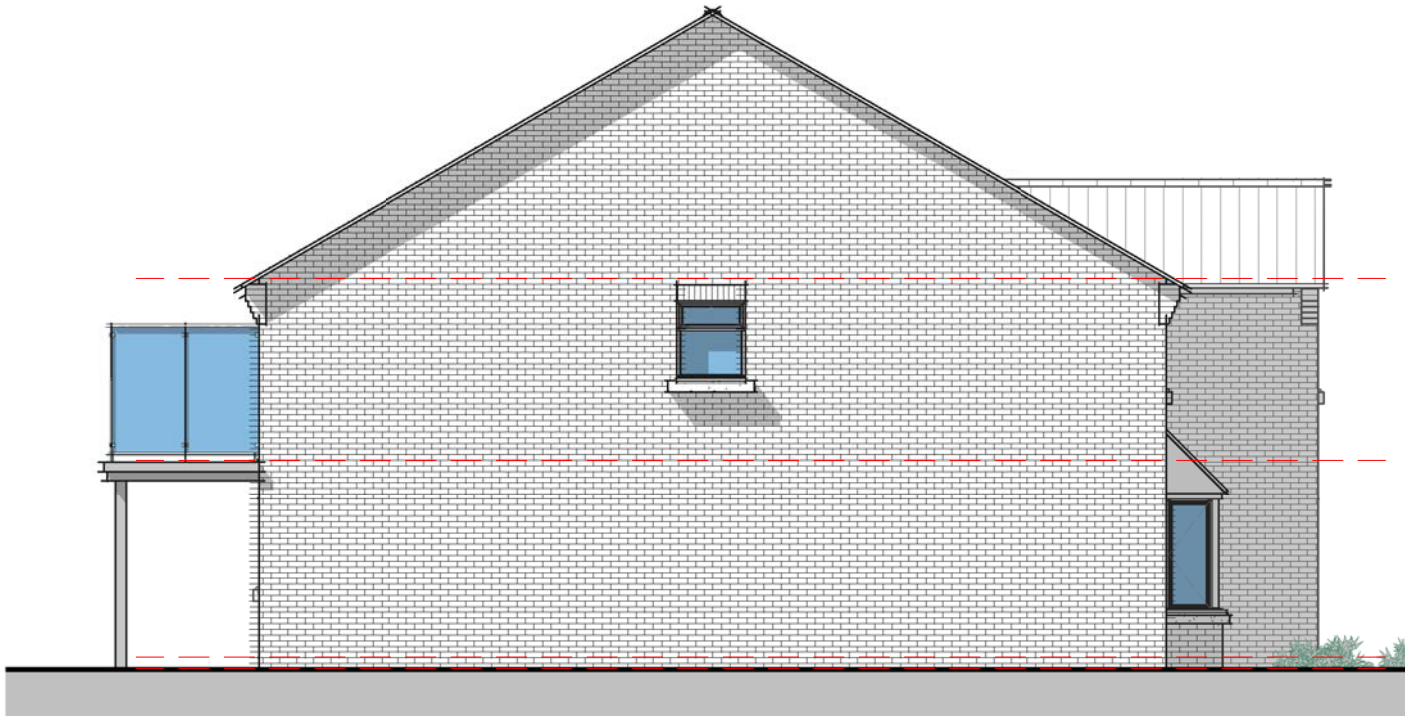

Elevation 04 - Left
1 : 100