
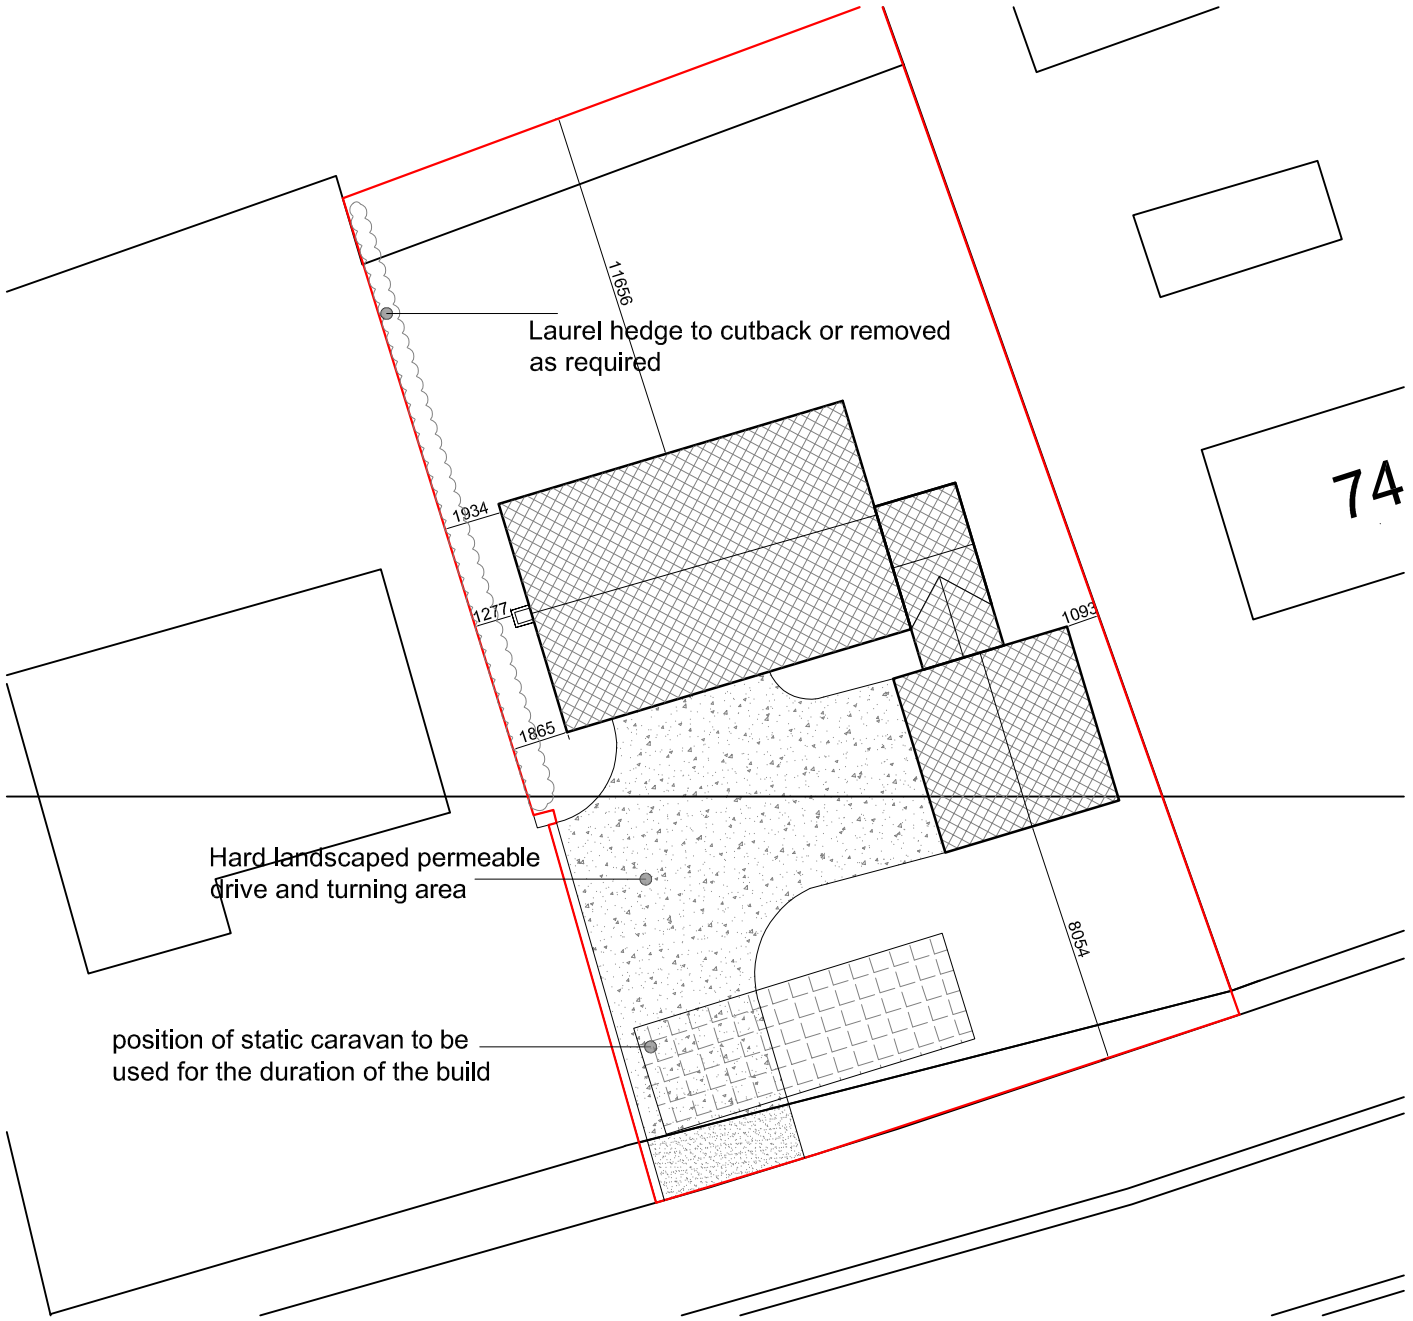


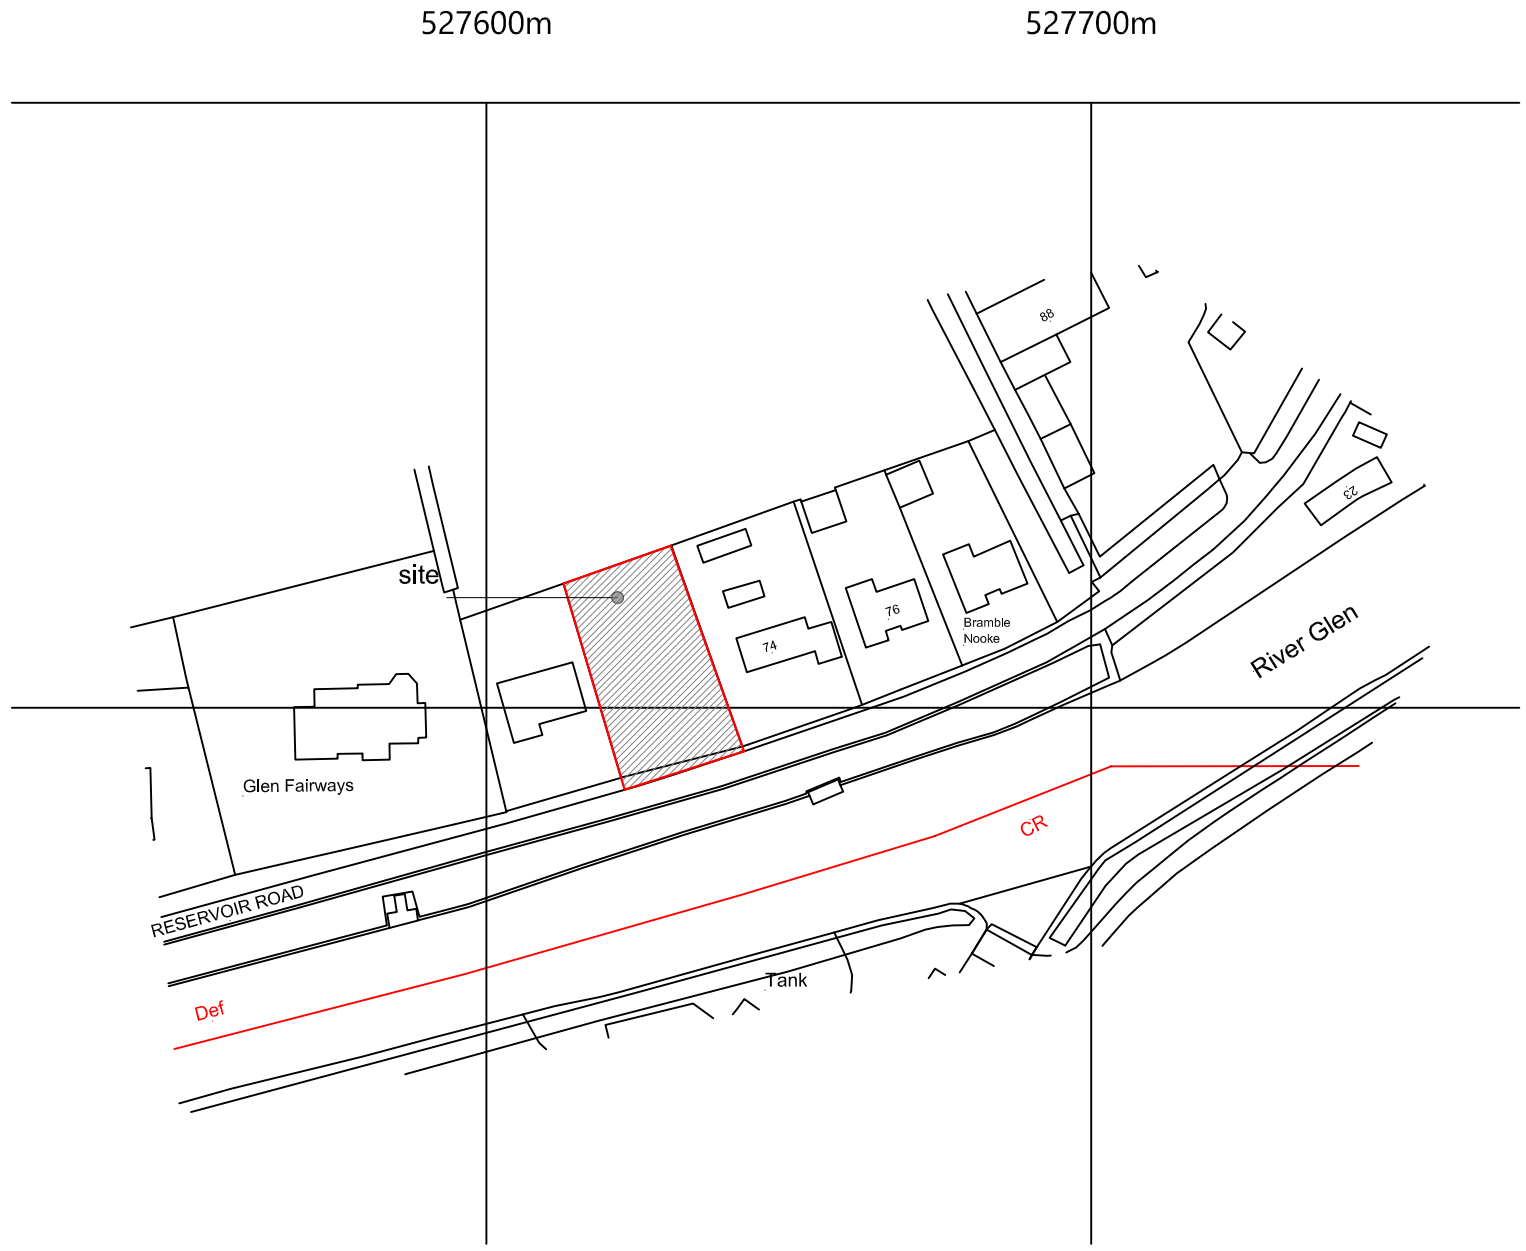

Revision	Date	Drawn	Description

Client Mr & Mrs Huntsman

Project Plot @ 74 RESERVOIR ROAD, SURFLEET

Drawing Planning (location and block plan)

Scale 1:250, 1:1250 @ A3 Drawn AWM Checked TAC Date 29/08/2018

Drawing No. 18/524/PA/004

TAC ARCHITECTS

Trevor A Clay RIBA Ltd, 14 Old Fendike Road, Weston Hills, Spalding, Lincs. PE126DD
01406 380027 07778 597975 trevor@tacarchitects.co.uk www.tacarchitects.co.uk