
© RHOCHI ARCHITECTURE & DESIGN LTD

Do not scale from this drawing.
All dimensions to be checked on site and any discrepancies to be reported.
Units shown are in 'mm' unless otherwise stated.

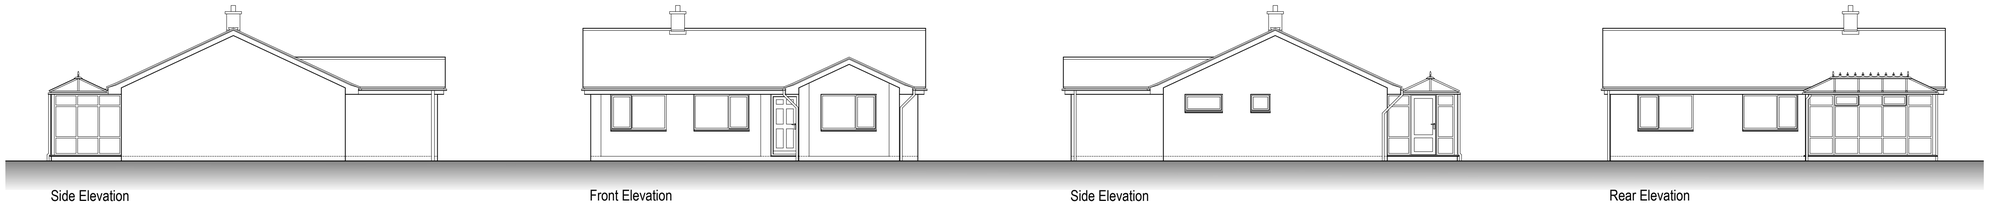


Side Elevation | Front Elevation | Side Elevation | Rear Elevation

Elevations - As Existing

0 1 2 3 4 5m

scale - 1:100

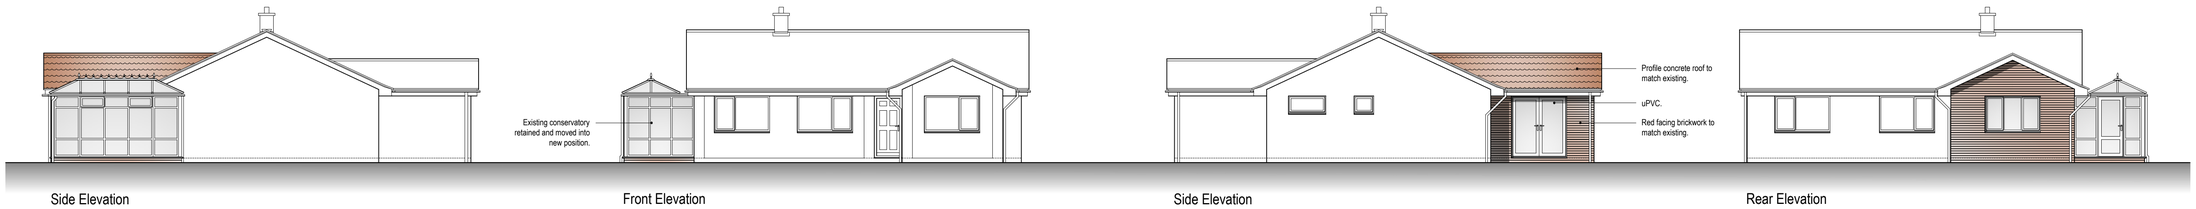


Side Elevation | Front Elevation | Side Elevation | Rear Elevation

Elevations - As Proposed

0 1 2 3 4 5m


scale - 1:100

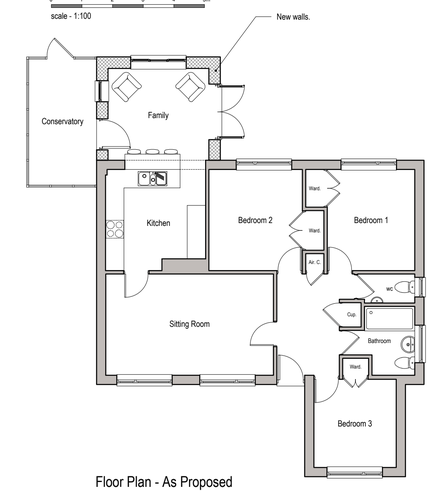

Floor Plan - As Proposed

0 1 2 3 4 5m


scale - 1:100

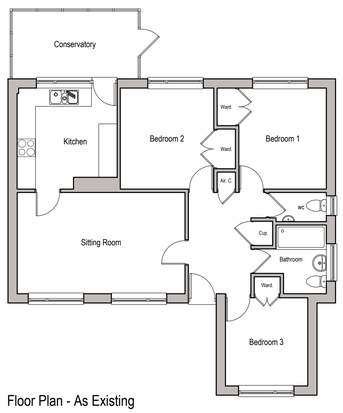

Floor Plan - As Existing

0 1 2 3 4 5m


scale - 1:100

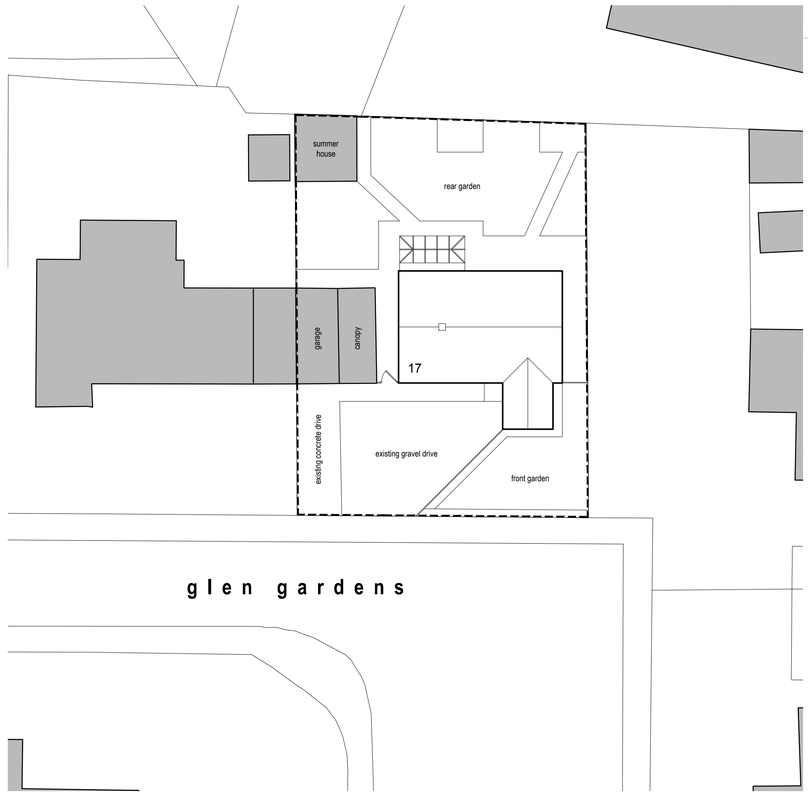

Site Plan - As Existing

0 2 4 6 8 10m

scale - 1:200

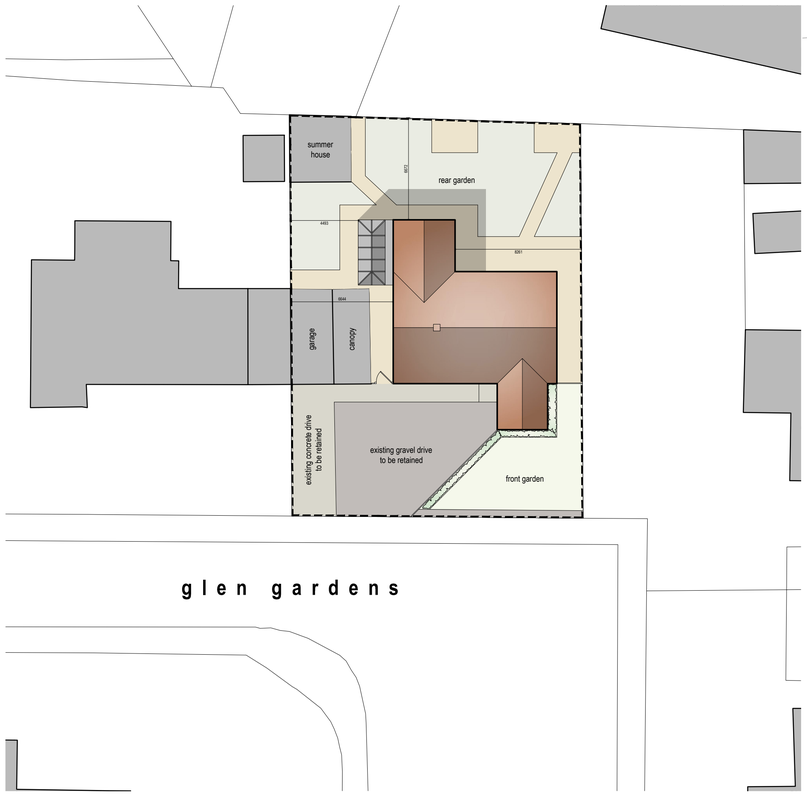

Site Plan - As Proposed

0 2 4 6 8 10m

scale - 1:200



© Crown copyright and database rights 2023 OS 100041041

Location Plan

0 5 10 25 50 62.5m

scale - 1:1250

Key

- Existing concrete drive - to be retained.
- Private footpaths and patio.
- Existing gravel drive and parking - to be retained.
- Front garden.
- Rear garden.
- Soft landscaping as existing - indicative size and location.

P R O J E C T :

Proposed Alteration and Extension to 17 Glen Gardens, Surfleet
for Mr and Mrs S Crane

D R A W I N G T I T L E :

PLANNING SUBMISSION
Existing and Proposed Site Plan, Floor Plan and Elevations

D A T E :	S C A L E :	S H E E T :	R E V :
Sept 23	Var @ A1	PC-177-P01	A

RHOCHI ARCHITECTURE & DESIGN LTD
W W W . R H O C H I . C O . U K 0 1 3 5 4 7 4 2 7 0 3