



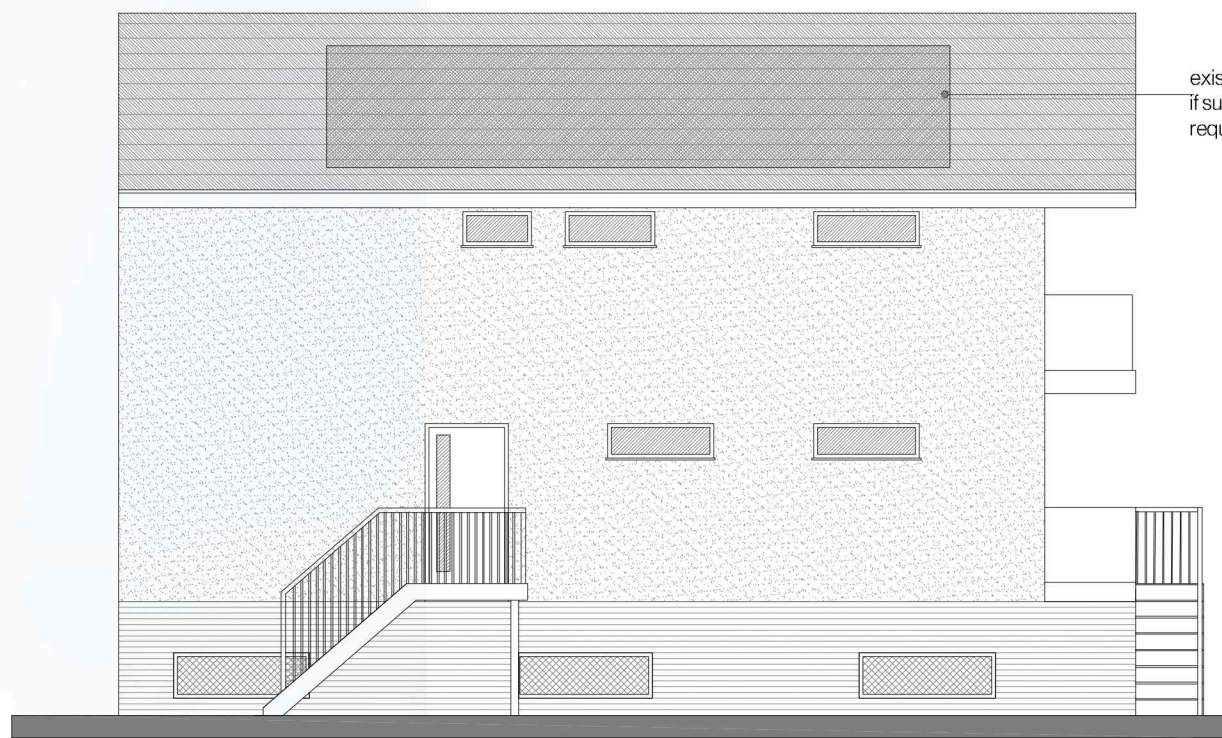


existing PV cells to be reused
if suitable and replaced if
required.

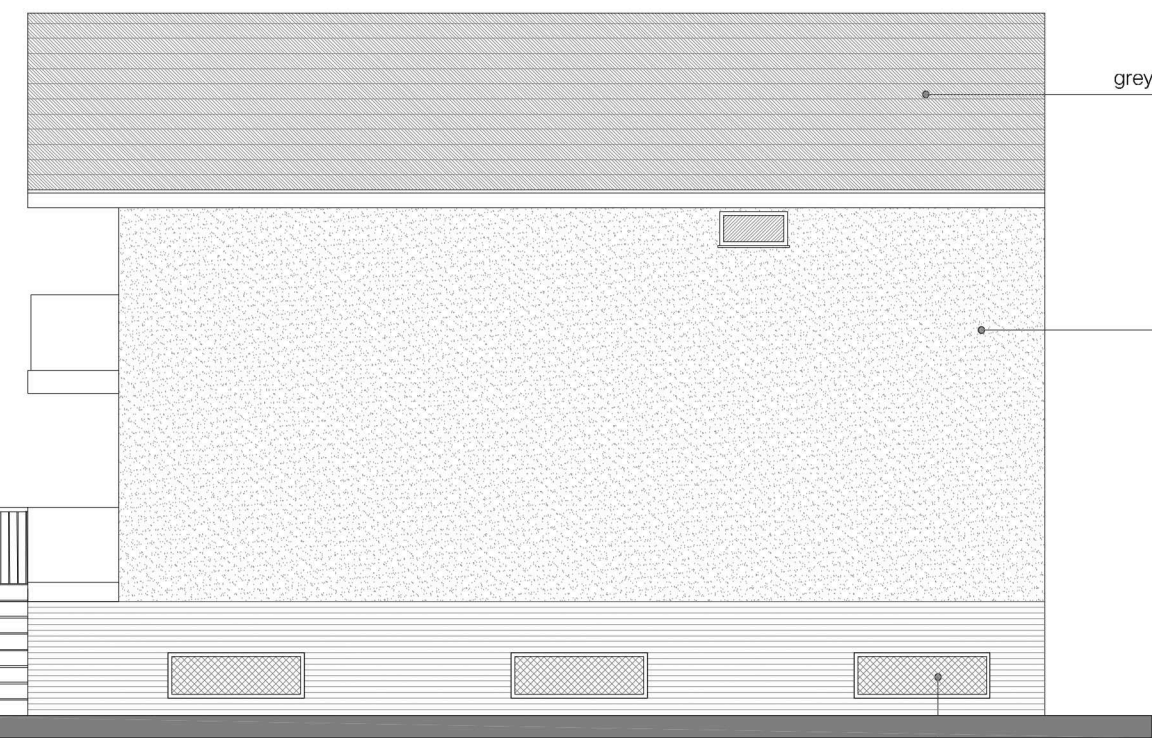

grey concrete slate roof

K Rend white render

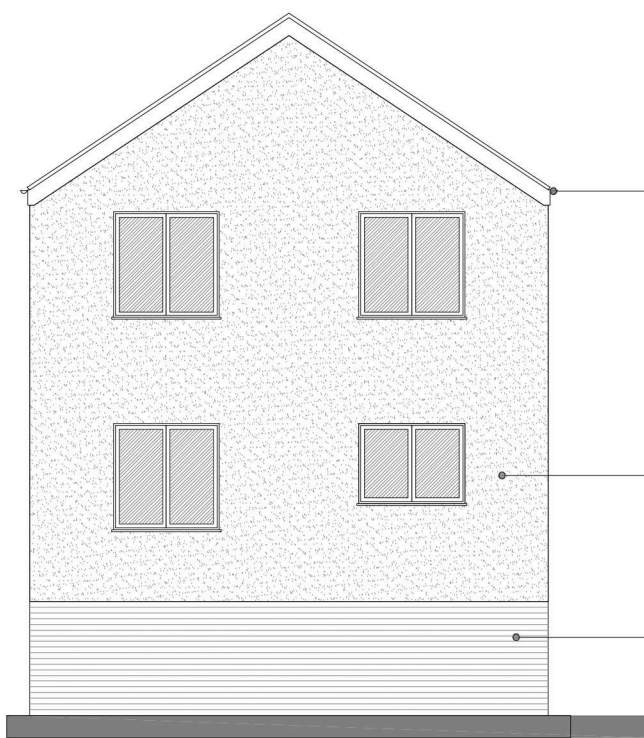


black upvc rainwater goods

anthracite grey upvc windows


grey engineering bricks

PROPOSED ELEVATIONS


Area under ground floor to a void as per the FRA
Provide flood relief openings to undercroft: 18m x 0.6m with
50mm square mesh. Openings to be kept clear; provide
maintenance access.

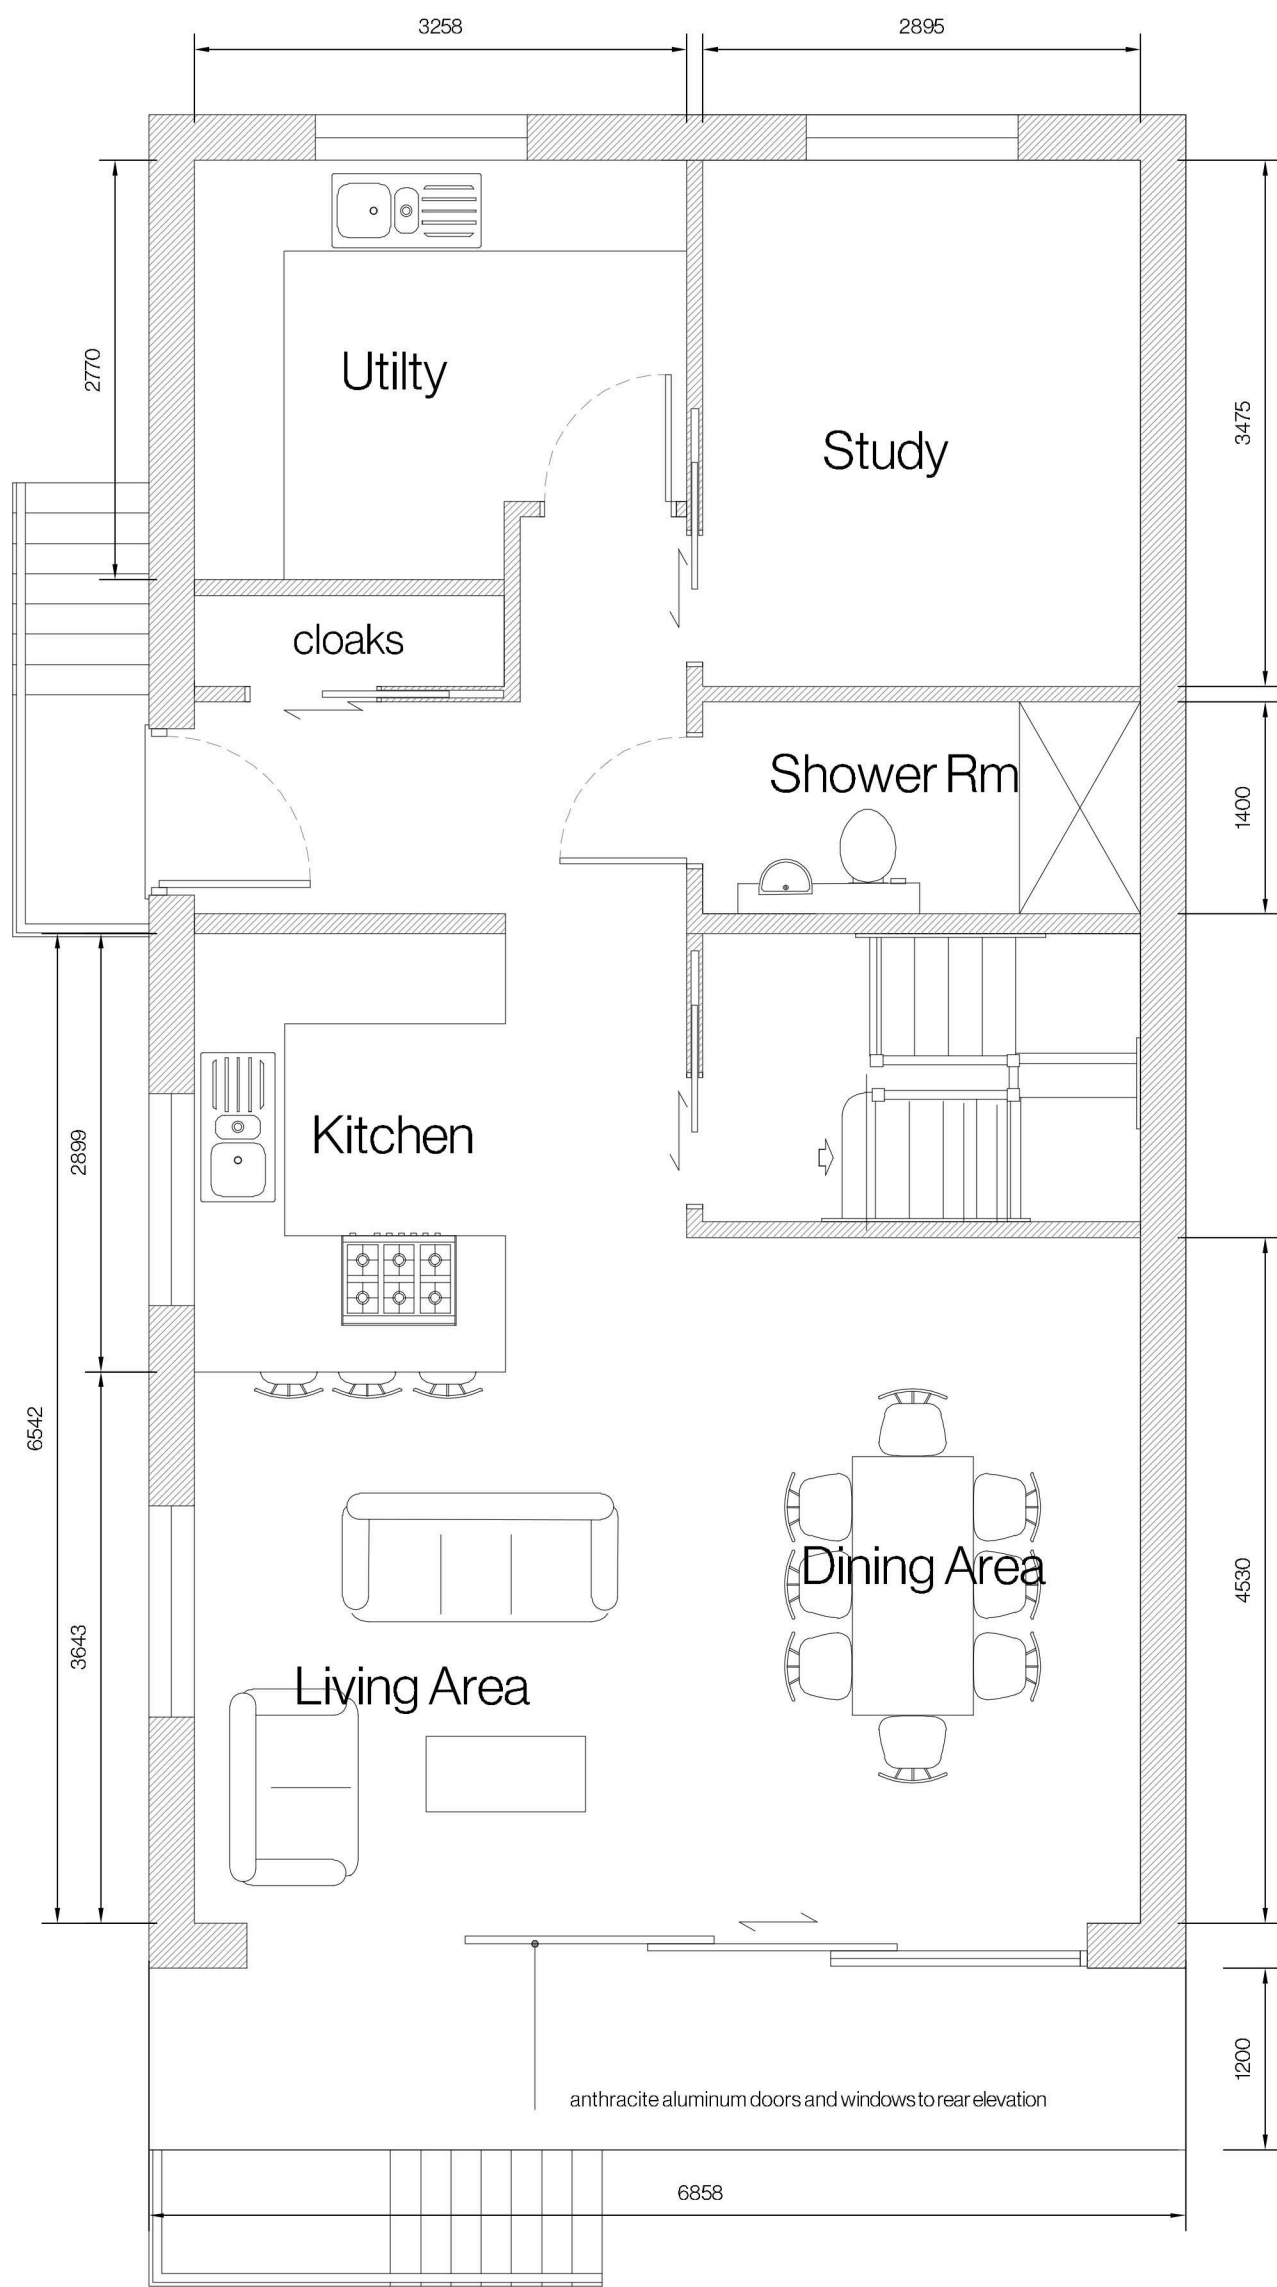


PROPOSED GROUND FLOOR PLAN

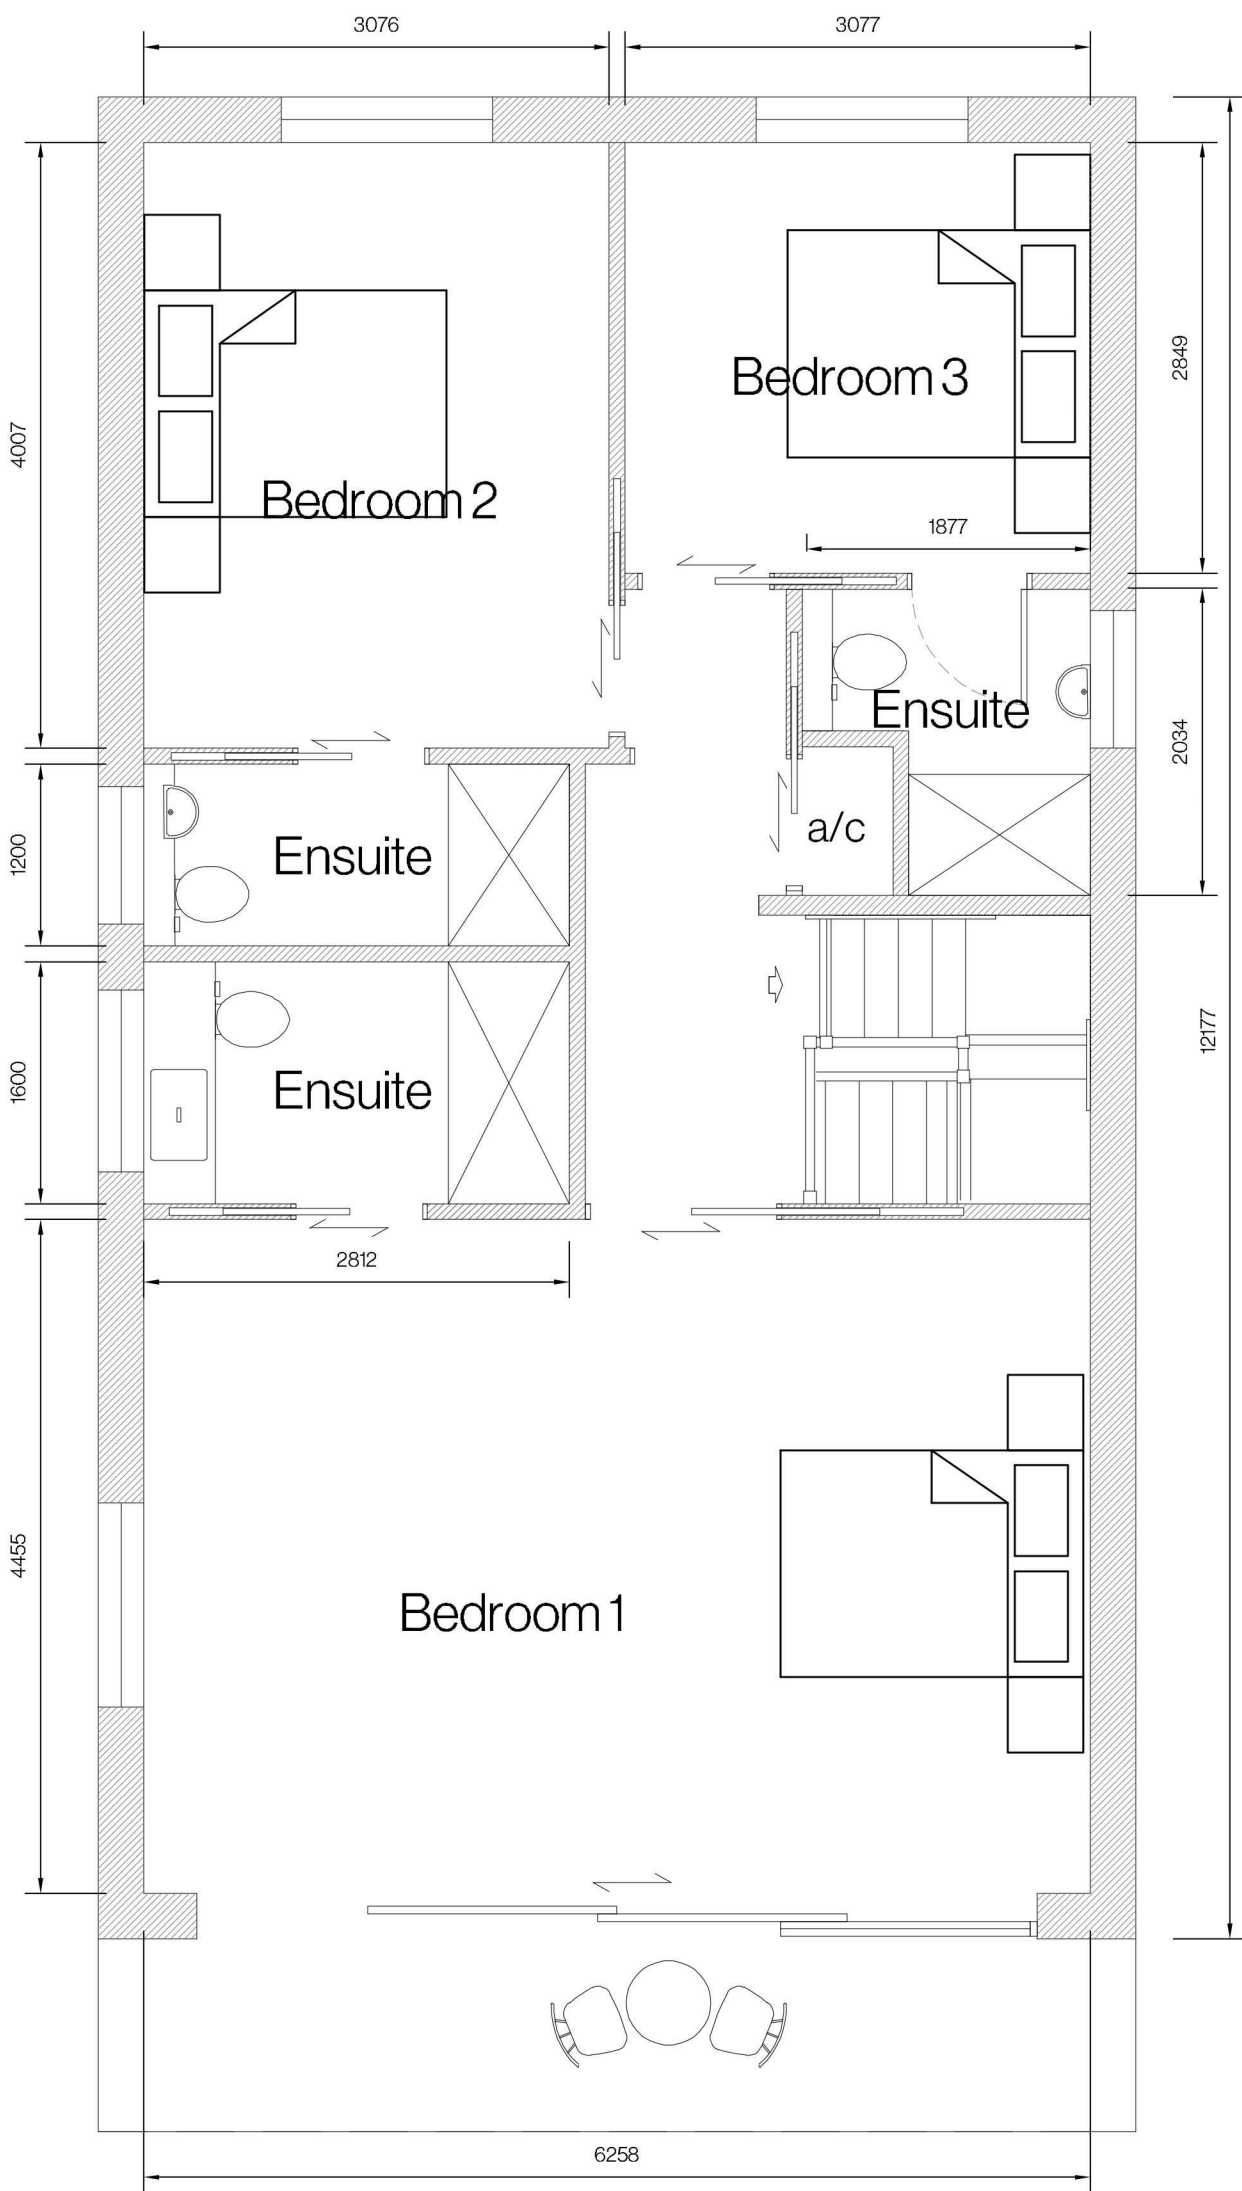

PROPOSED FIRST FLOOR PLAN

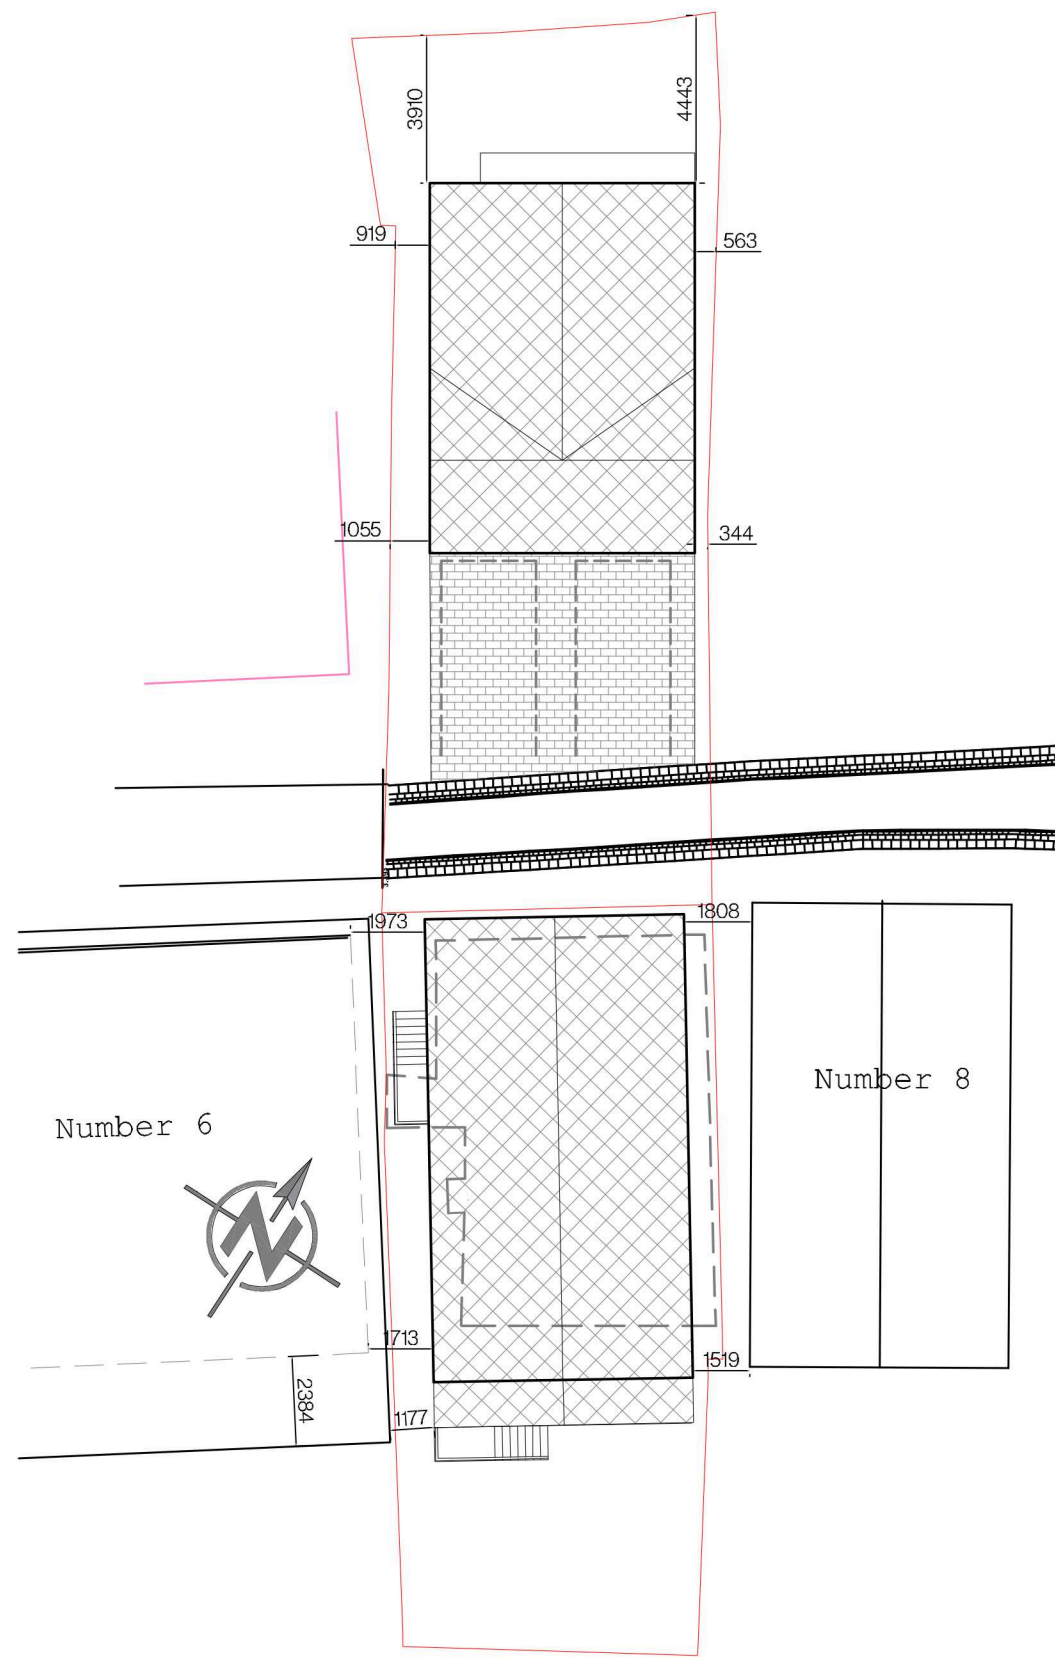

PROPOSED BLOCK PLAN

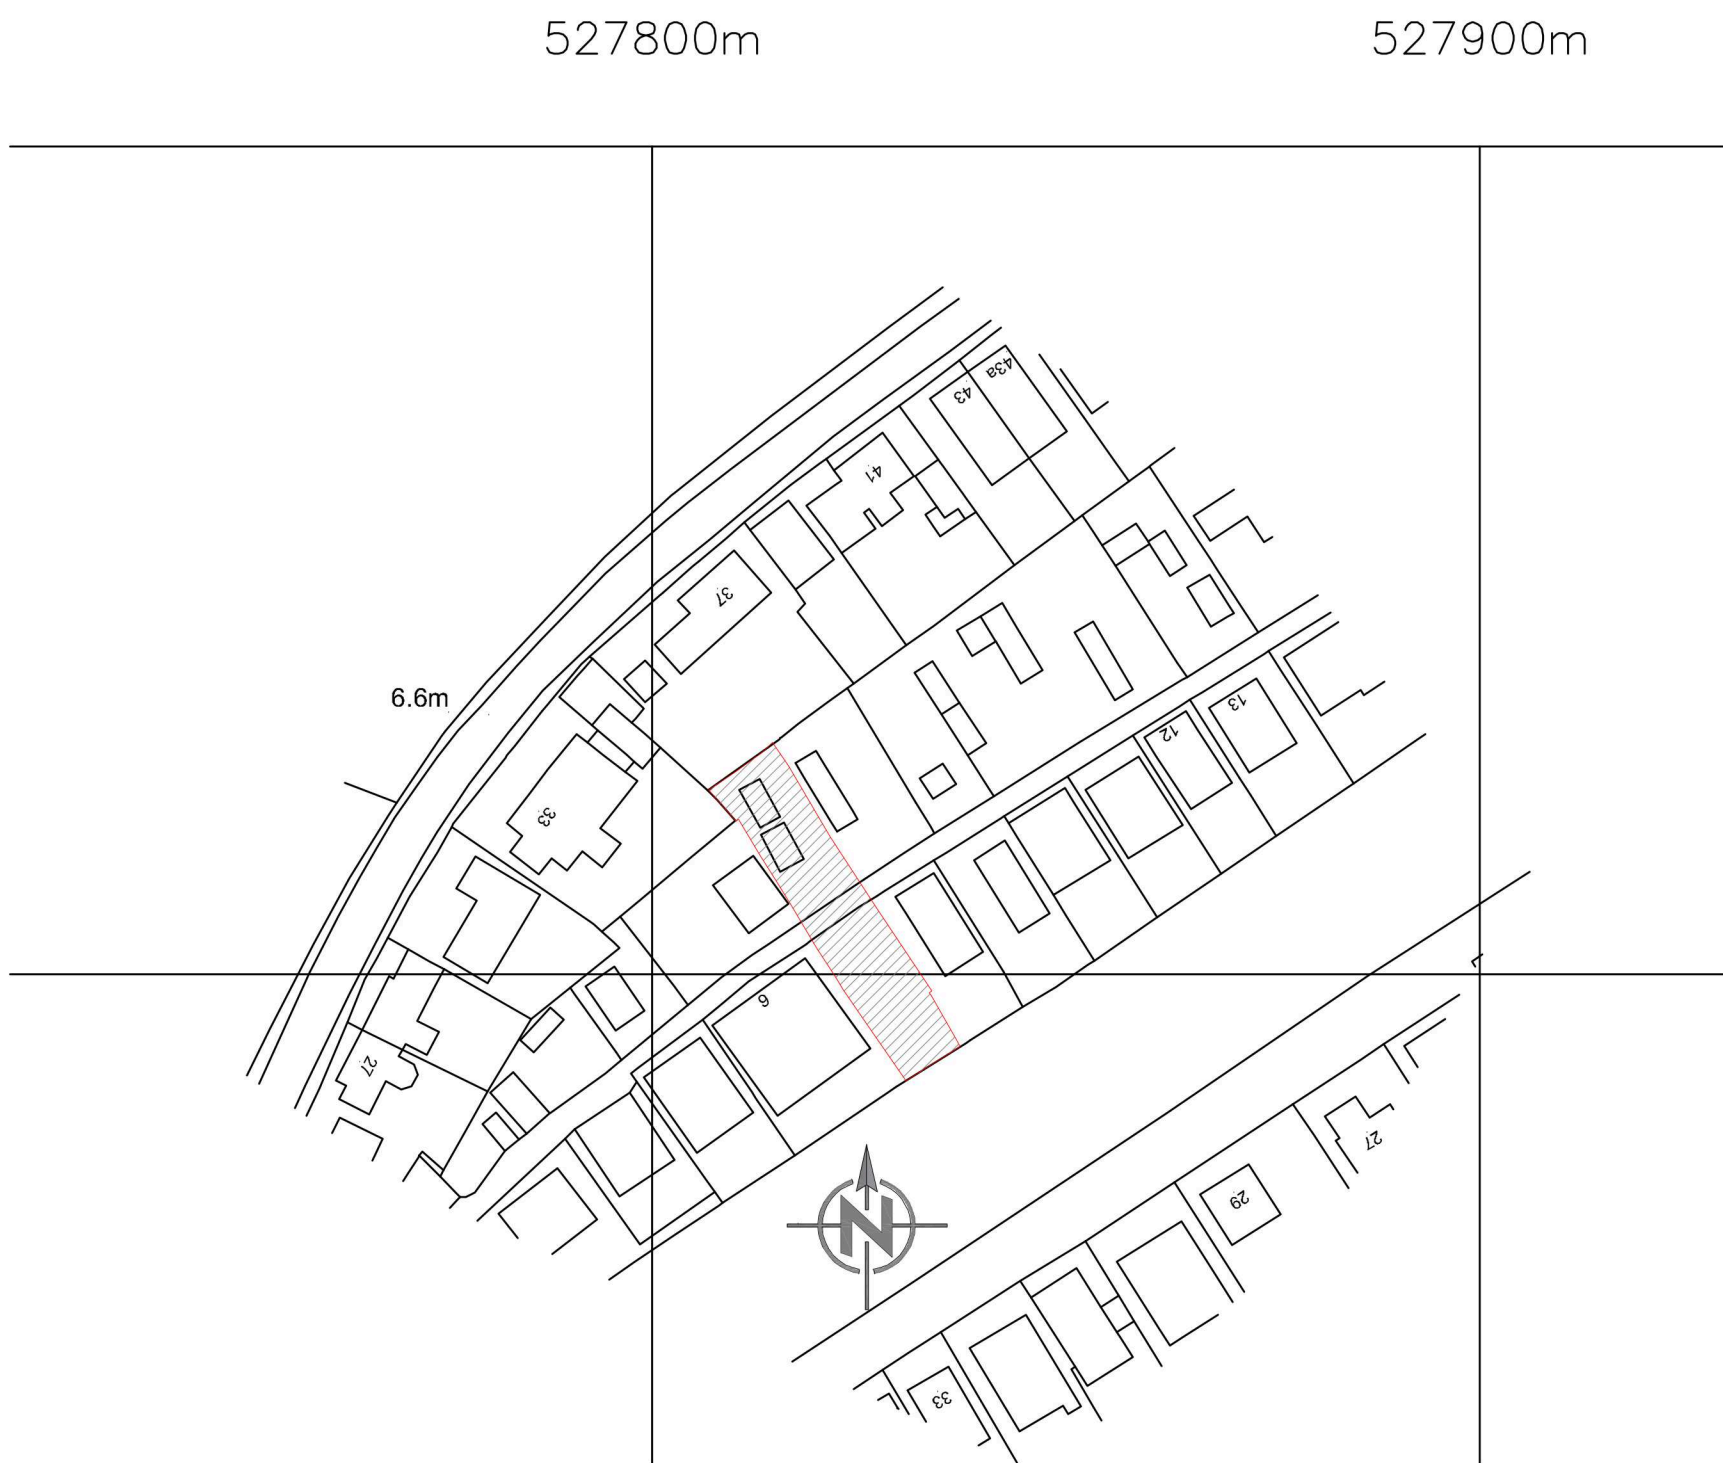

LOCATION PLAN