REF 0891/94

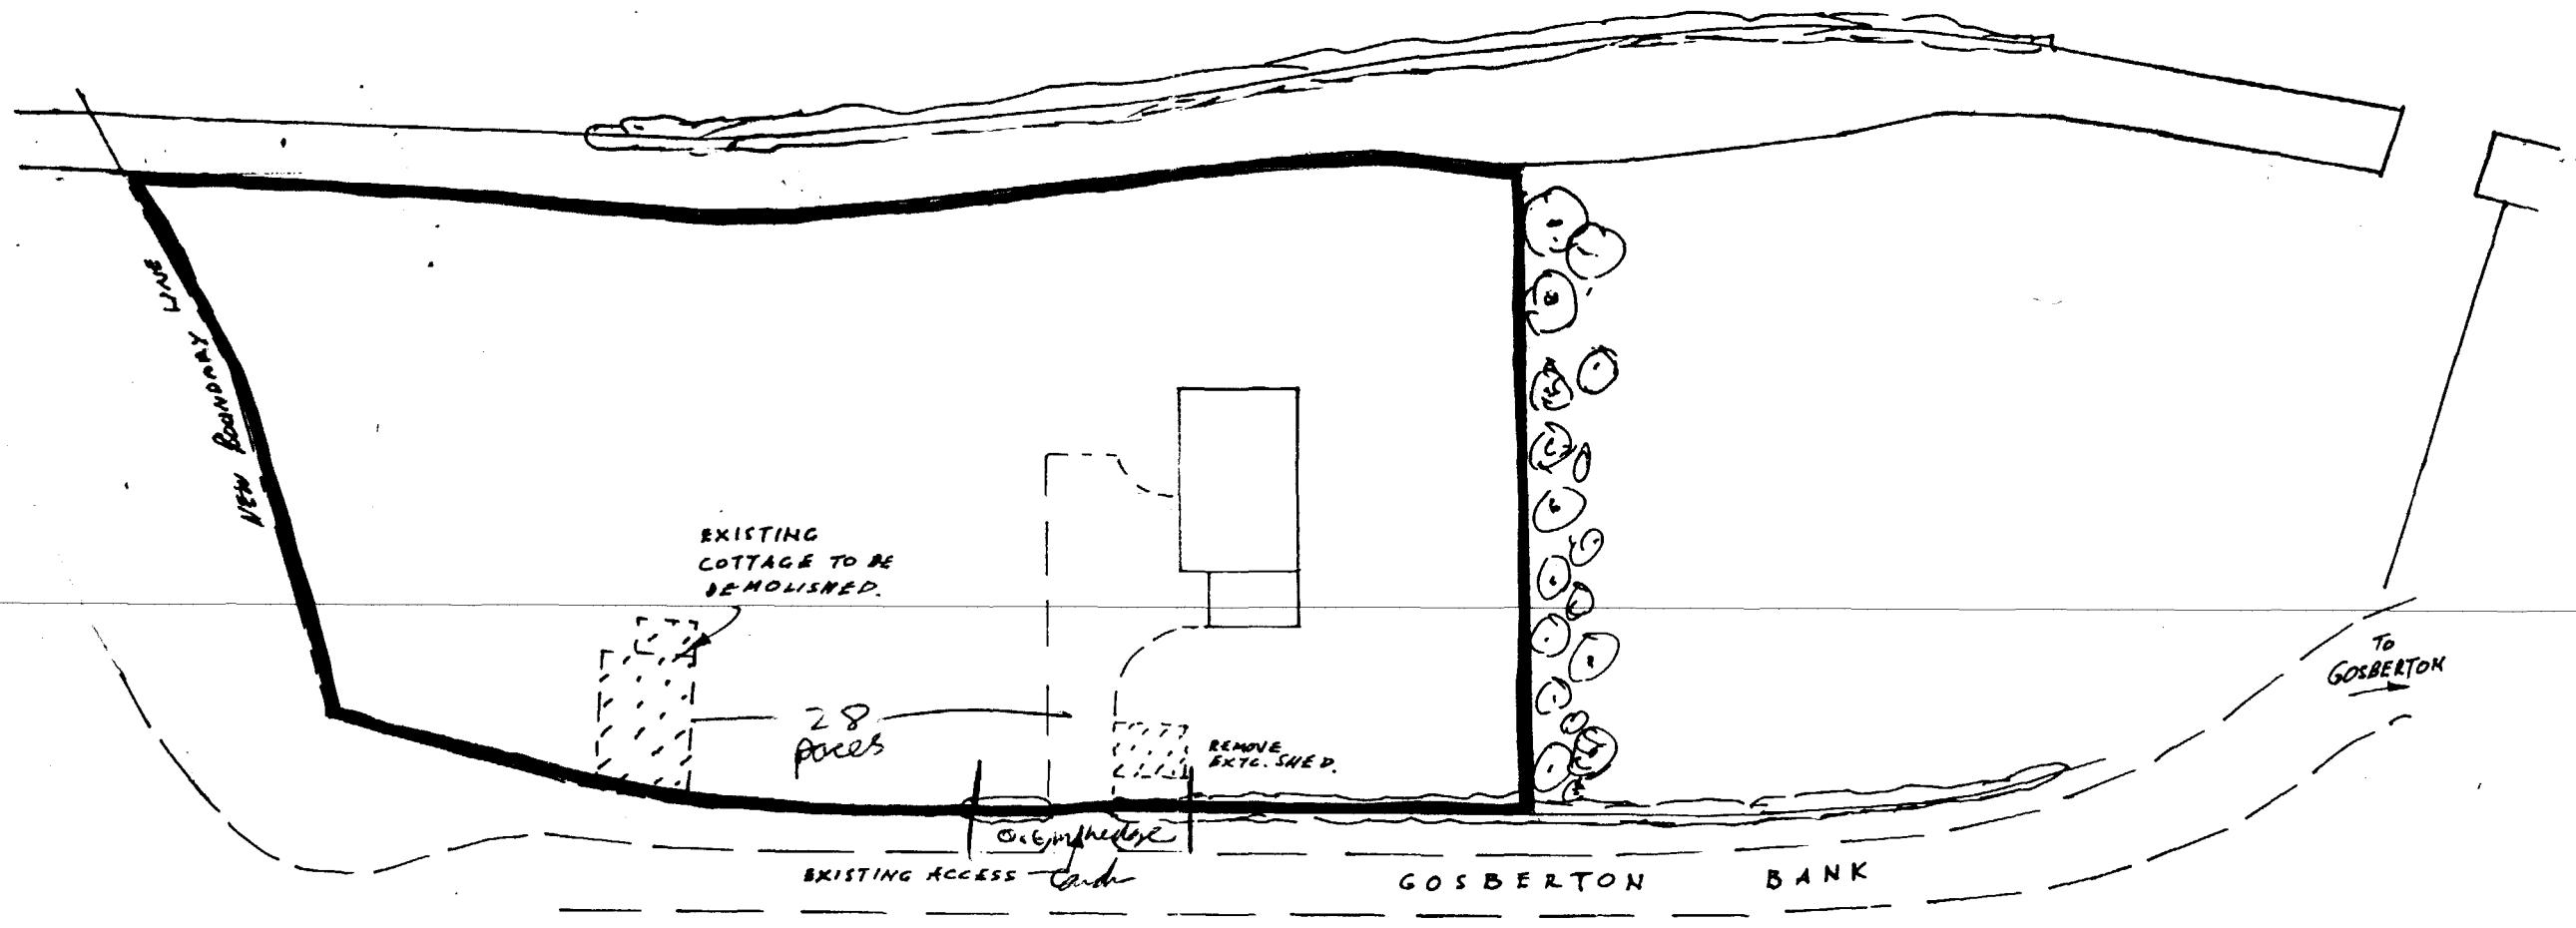

BLOCK PLAN SCALE 1:500 PLAN REFERRED TO - OUTLINE APPLN. GOSBERTON BK. Nr SPALDING.