


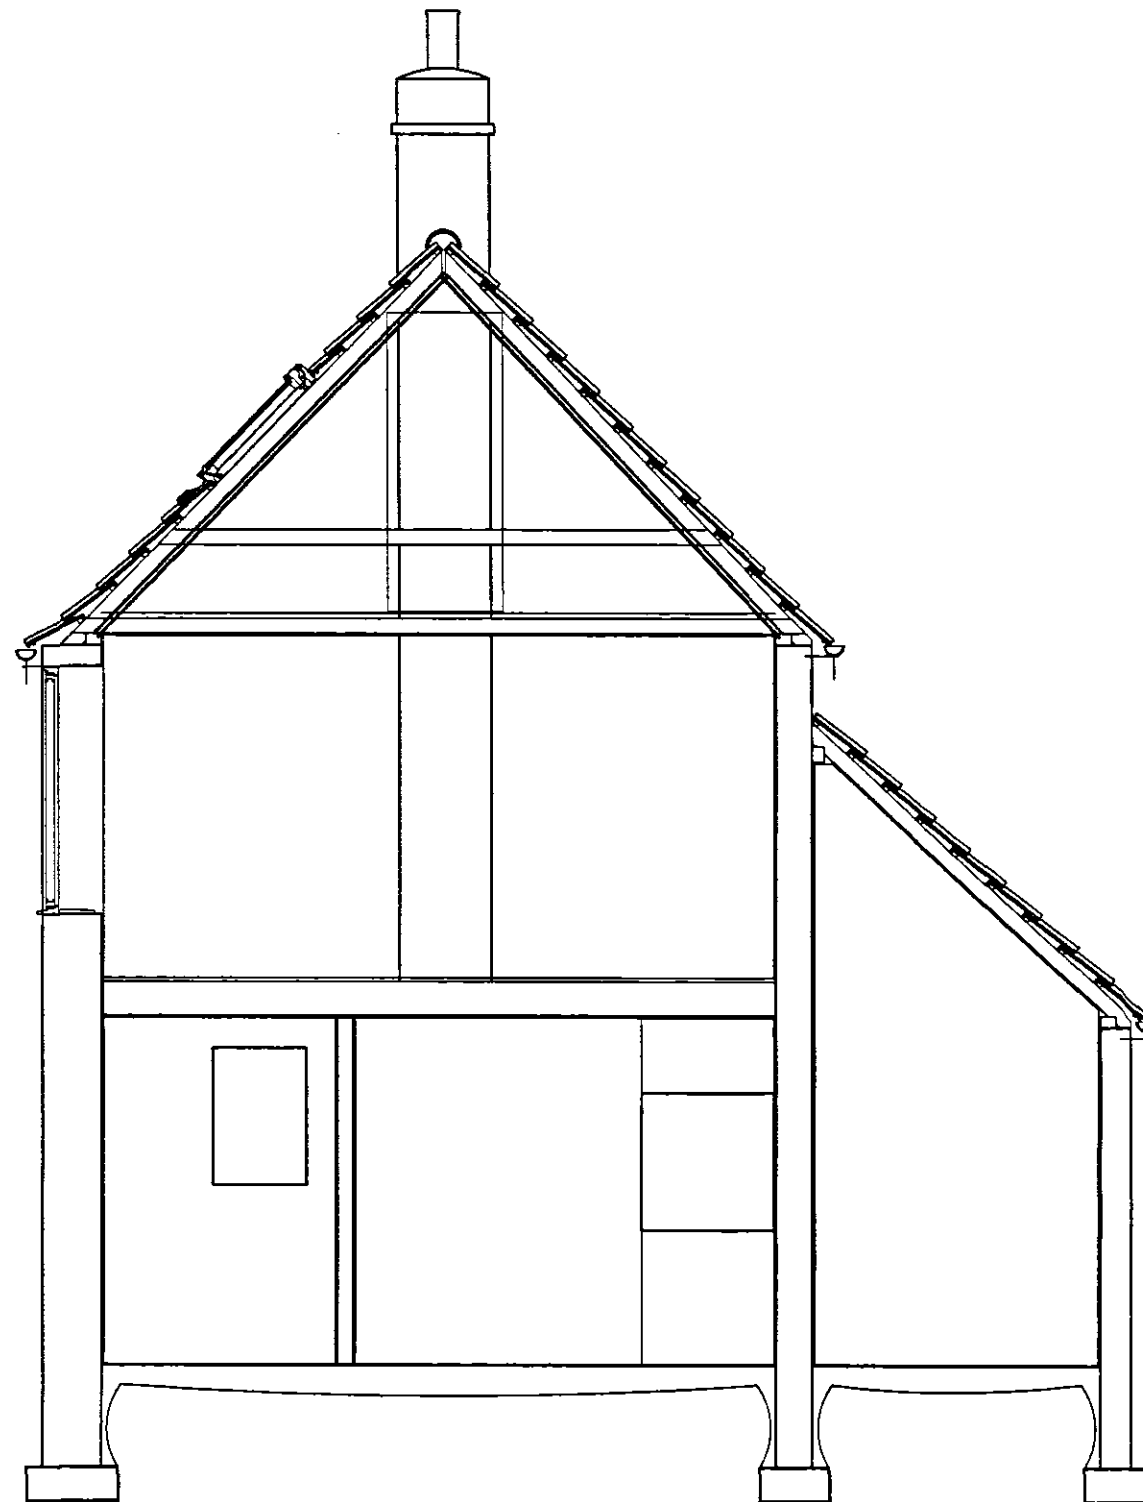

**DETERMINED
PLAN**

		MORSPACE	
		Loft Conversions Ltd.	
RevNo	Revision note	Date	Checked
MR R BRIGHT IVY HOUSE GOSBERTON BANK SPALDING		LOFT CONVERSION PROPOSED SECTION B-B	
Drawn by JK	Checked by	Approved by	Filename Date 28/03/04
			Scale 1:50