


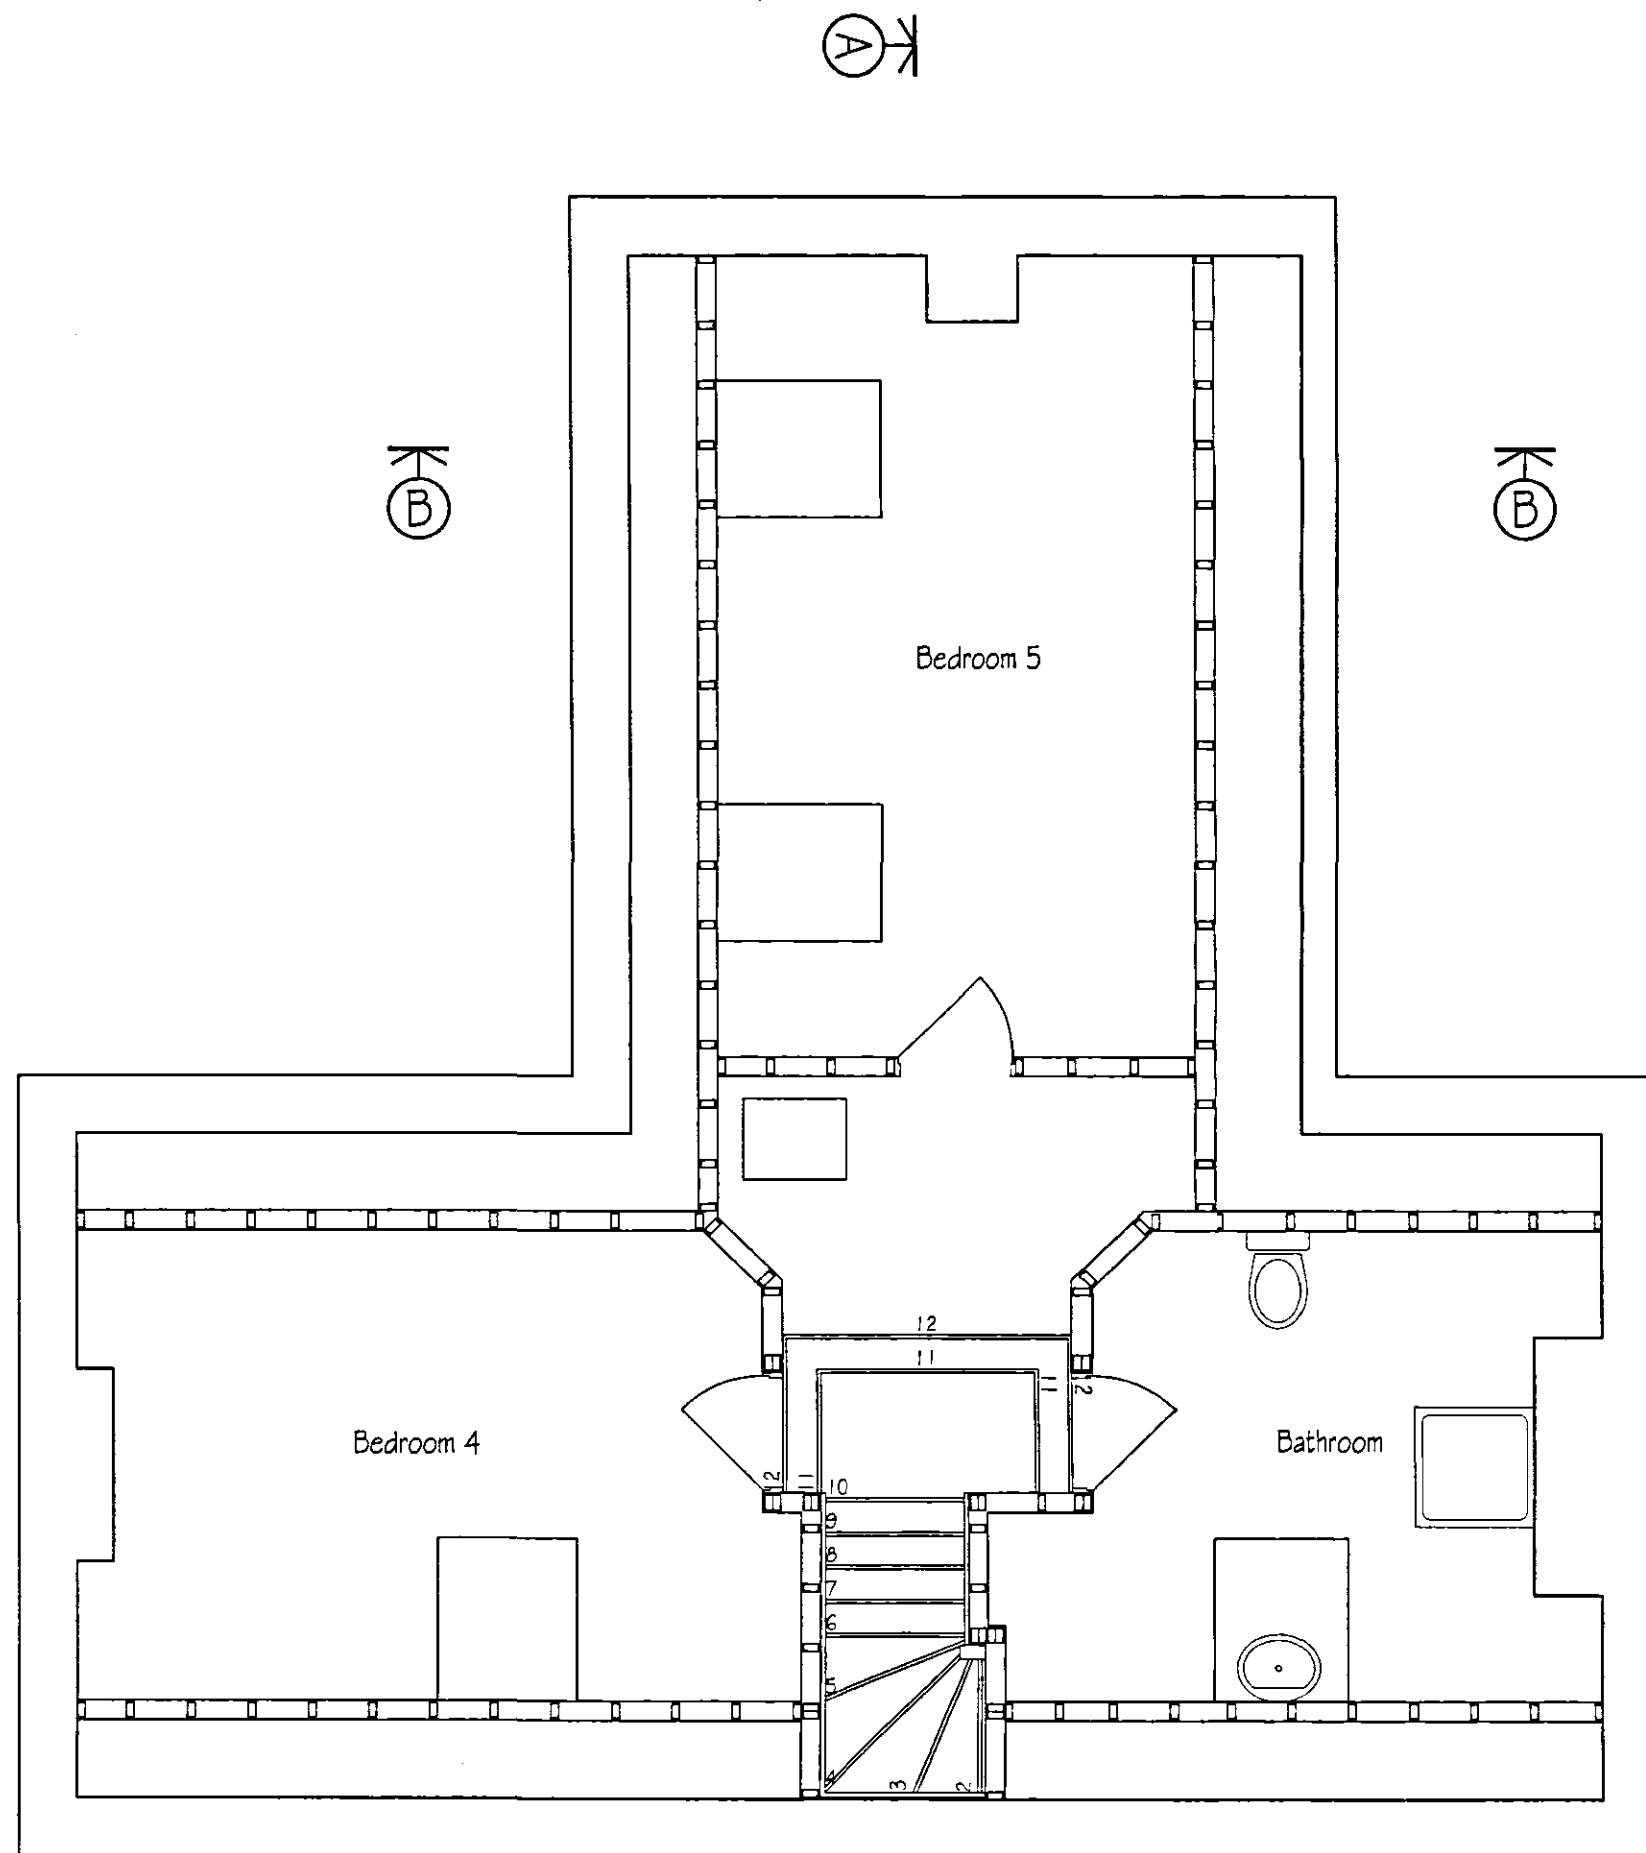

SUPERSEDED

					
RevNo	Revision note	Date	Checked		
MR R BRIGHT IVY HOUSE GOSBERTON BANK SPALDING				LOFT CONVERSION PROPOSED SECOND FLOOR LAYOUT	
Drawn by JK	Checked by	Approved by	Filename	Date 28/03/04	Scale 1:50