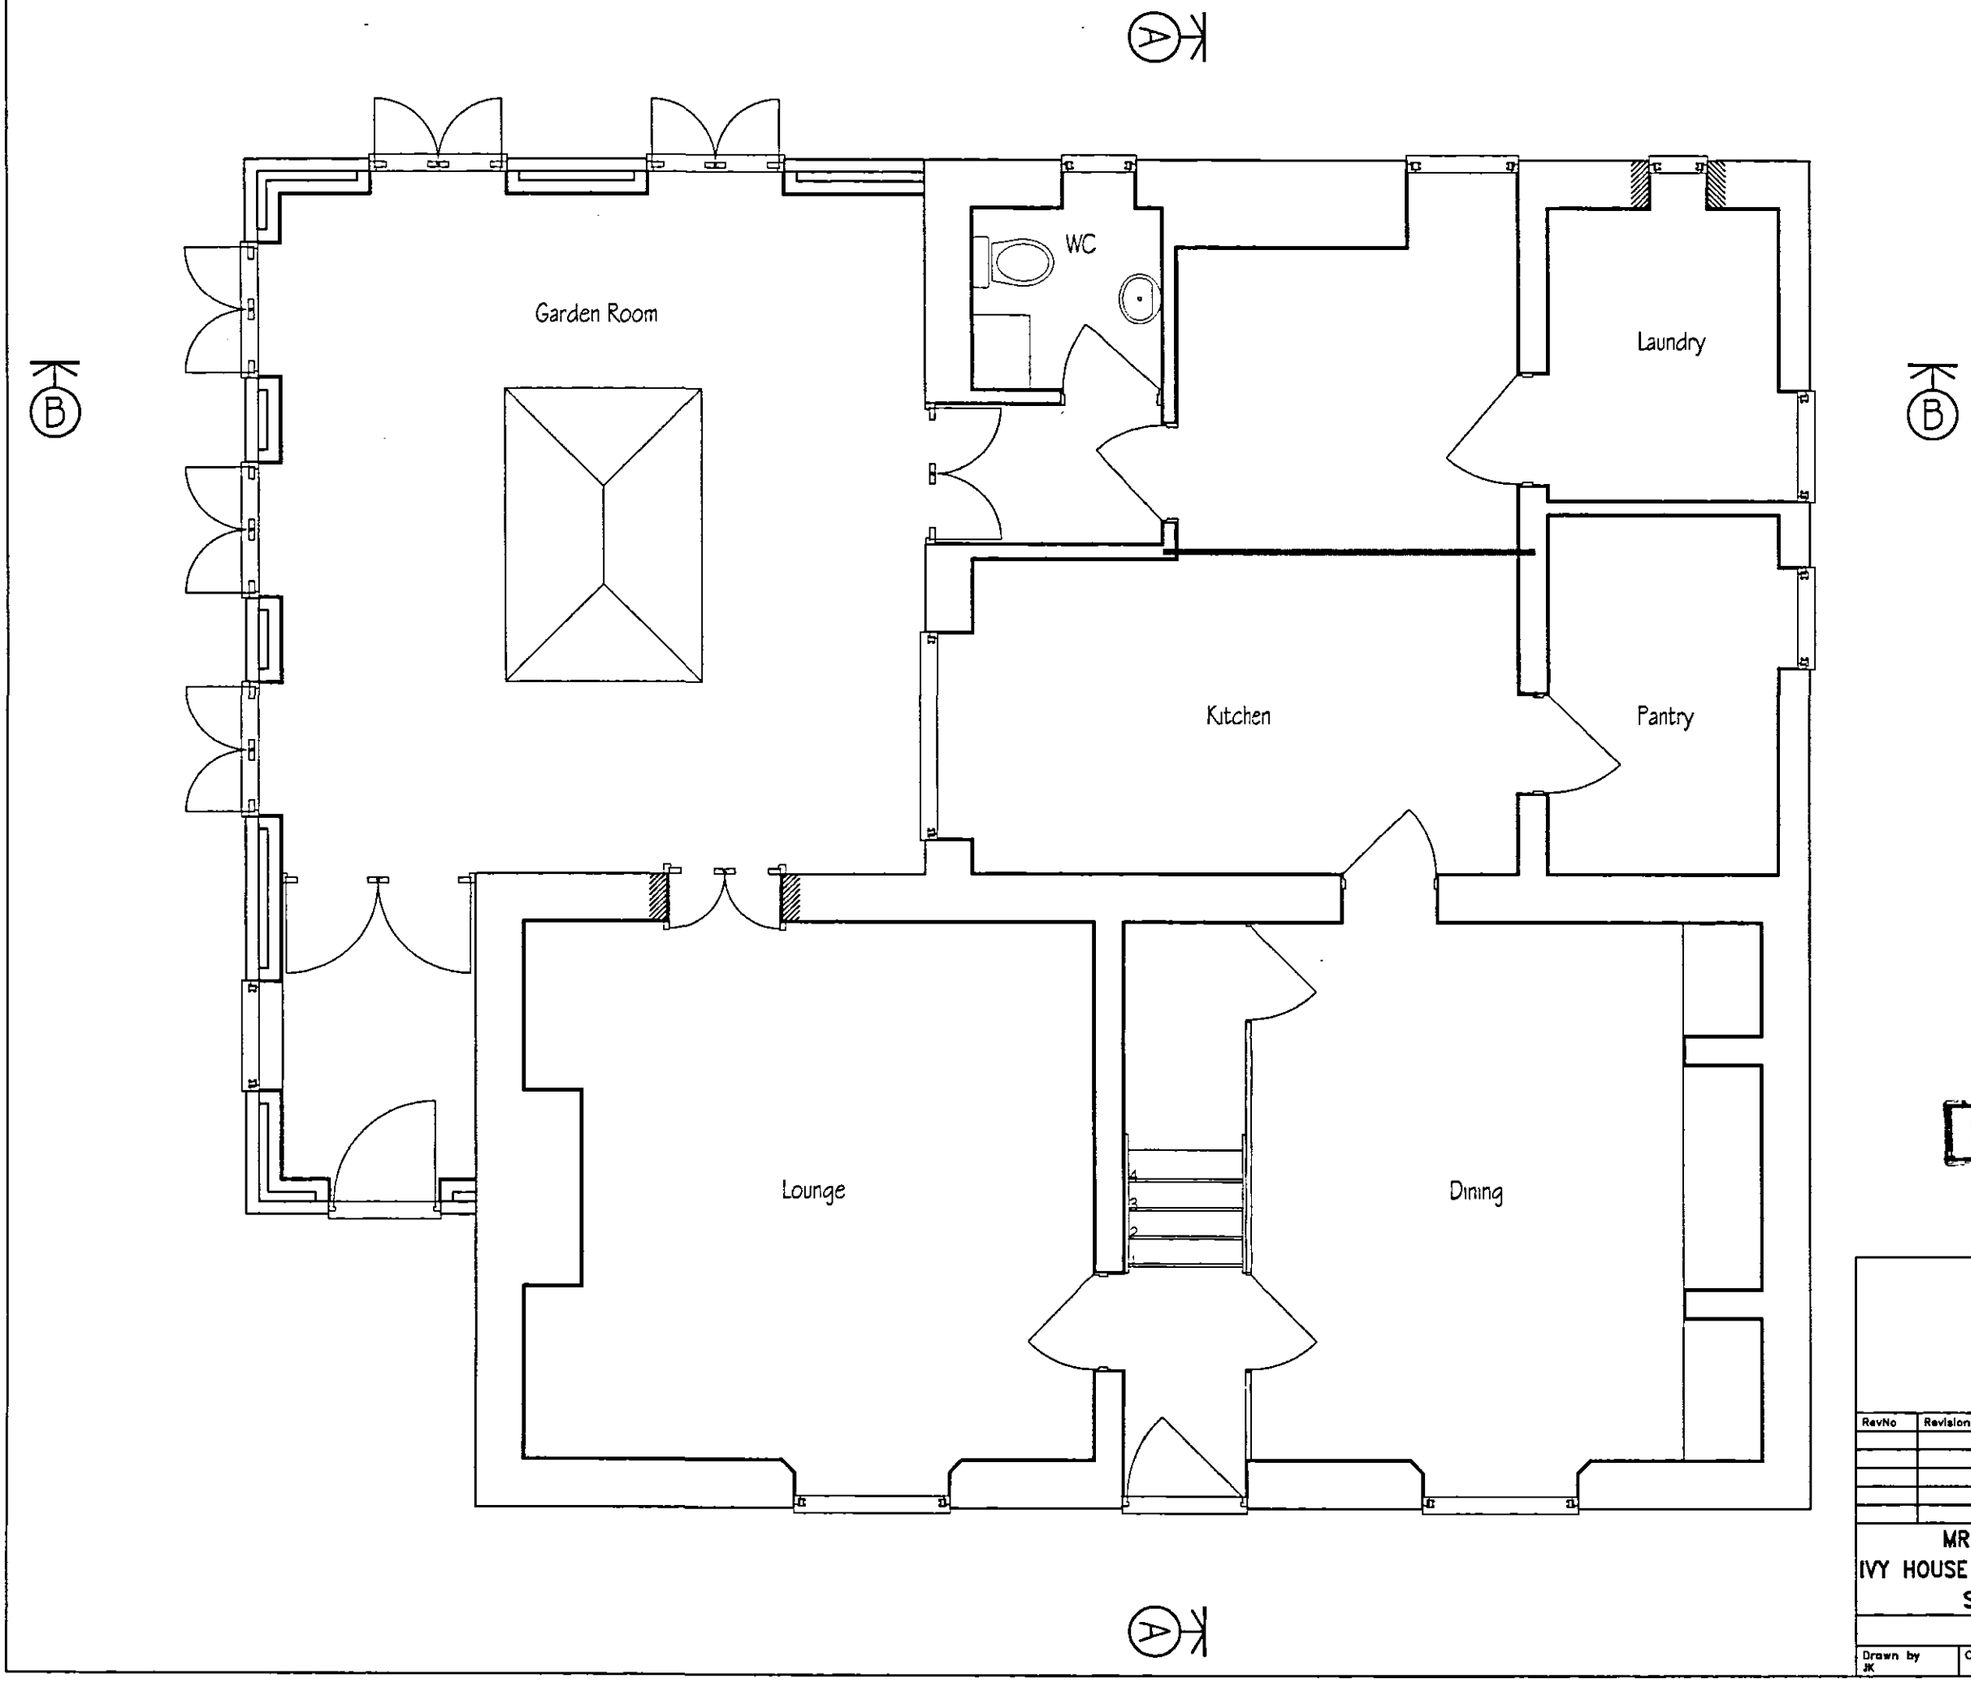


SUPERSEDED

MORSPACE
Loft Conversions Ltd.

RevNo	Revision note	Date	Checked

MR R BRIGHT
IVY HOUSE GOSBERTON BANK
SPALDING

LOFT CONVERSION
PROPOSED GROUND FLOOR
LAYOUT

Drawn by	Checked by	Approved by	Filename	Date	Scale
JK				28/03/04	1:50