


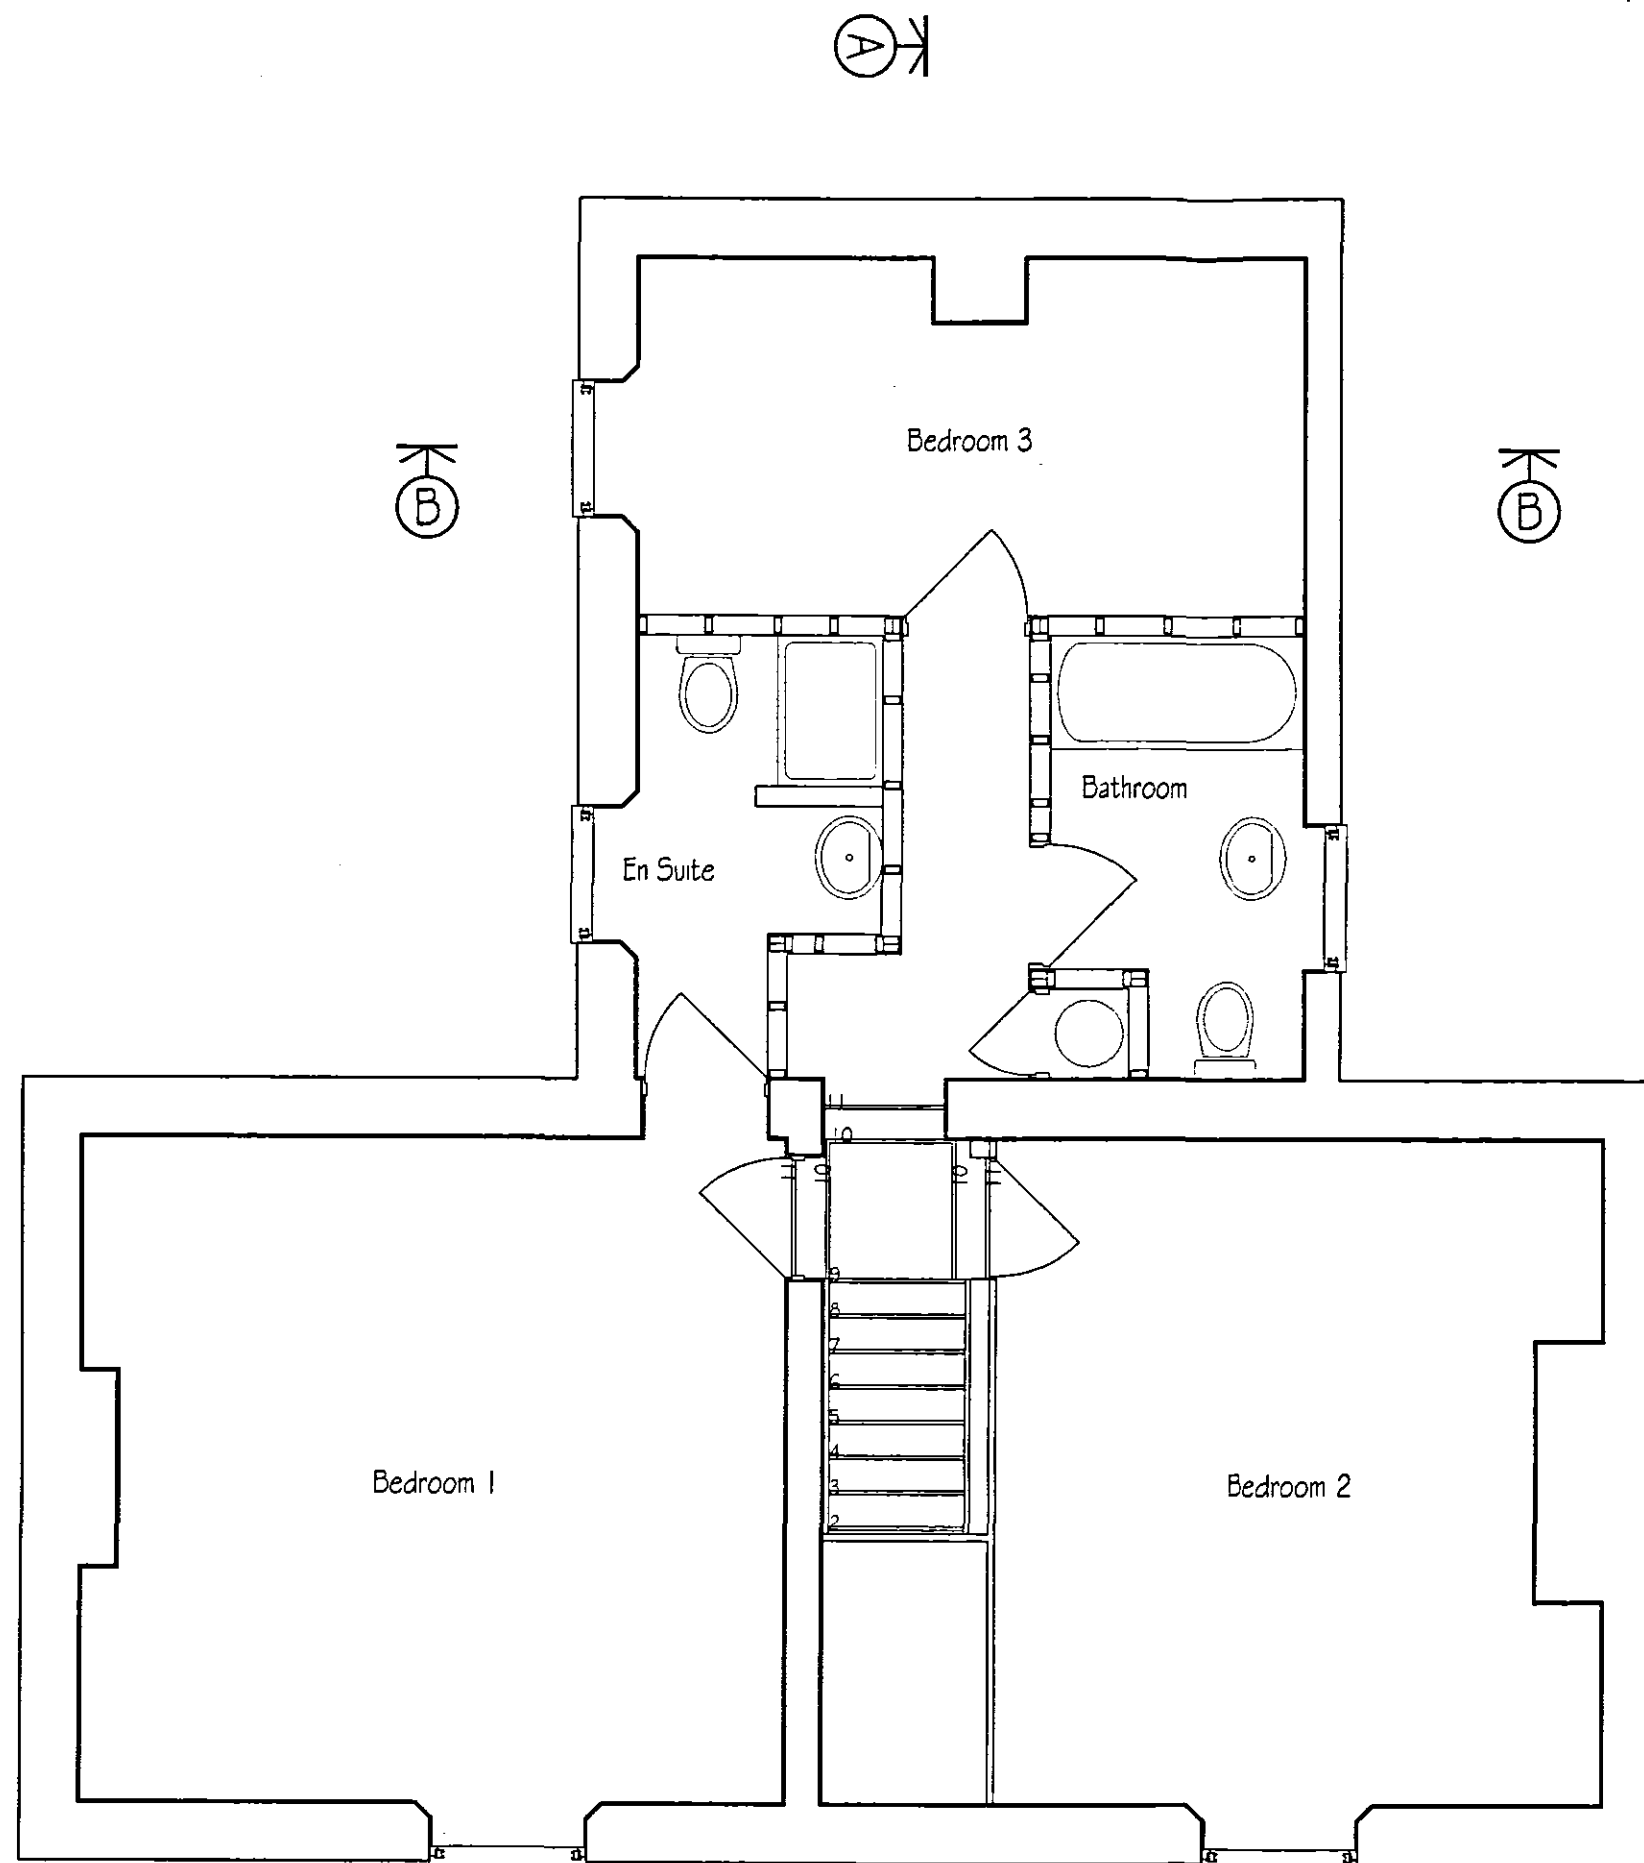

**DETERMINED
PLAN**

MORSPACE
Loft Conversions Ltd.

RevNo	Revision note	Date	Checked
MR R BRIGHT IVY HOUSE GOSBERTON BANK SPALDING		LOFT CONVERSION EXISTING FIRST FLOOR LAYOUT	
Drawn by JK	Checked by	Approved by	Filename Date 28/03/04 Scale 1:50