



PROPOSED ELEVATIONS

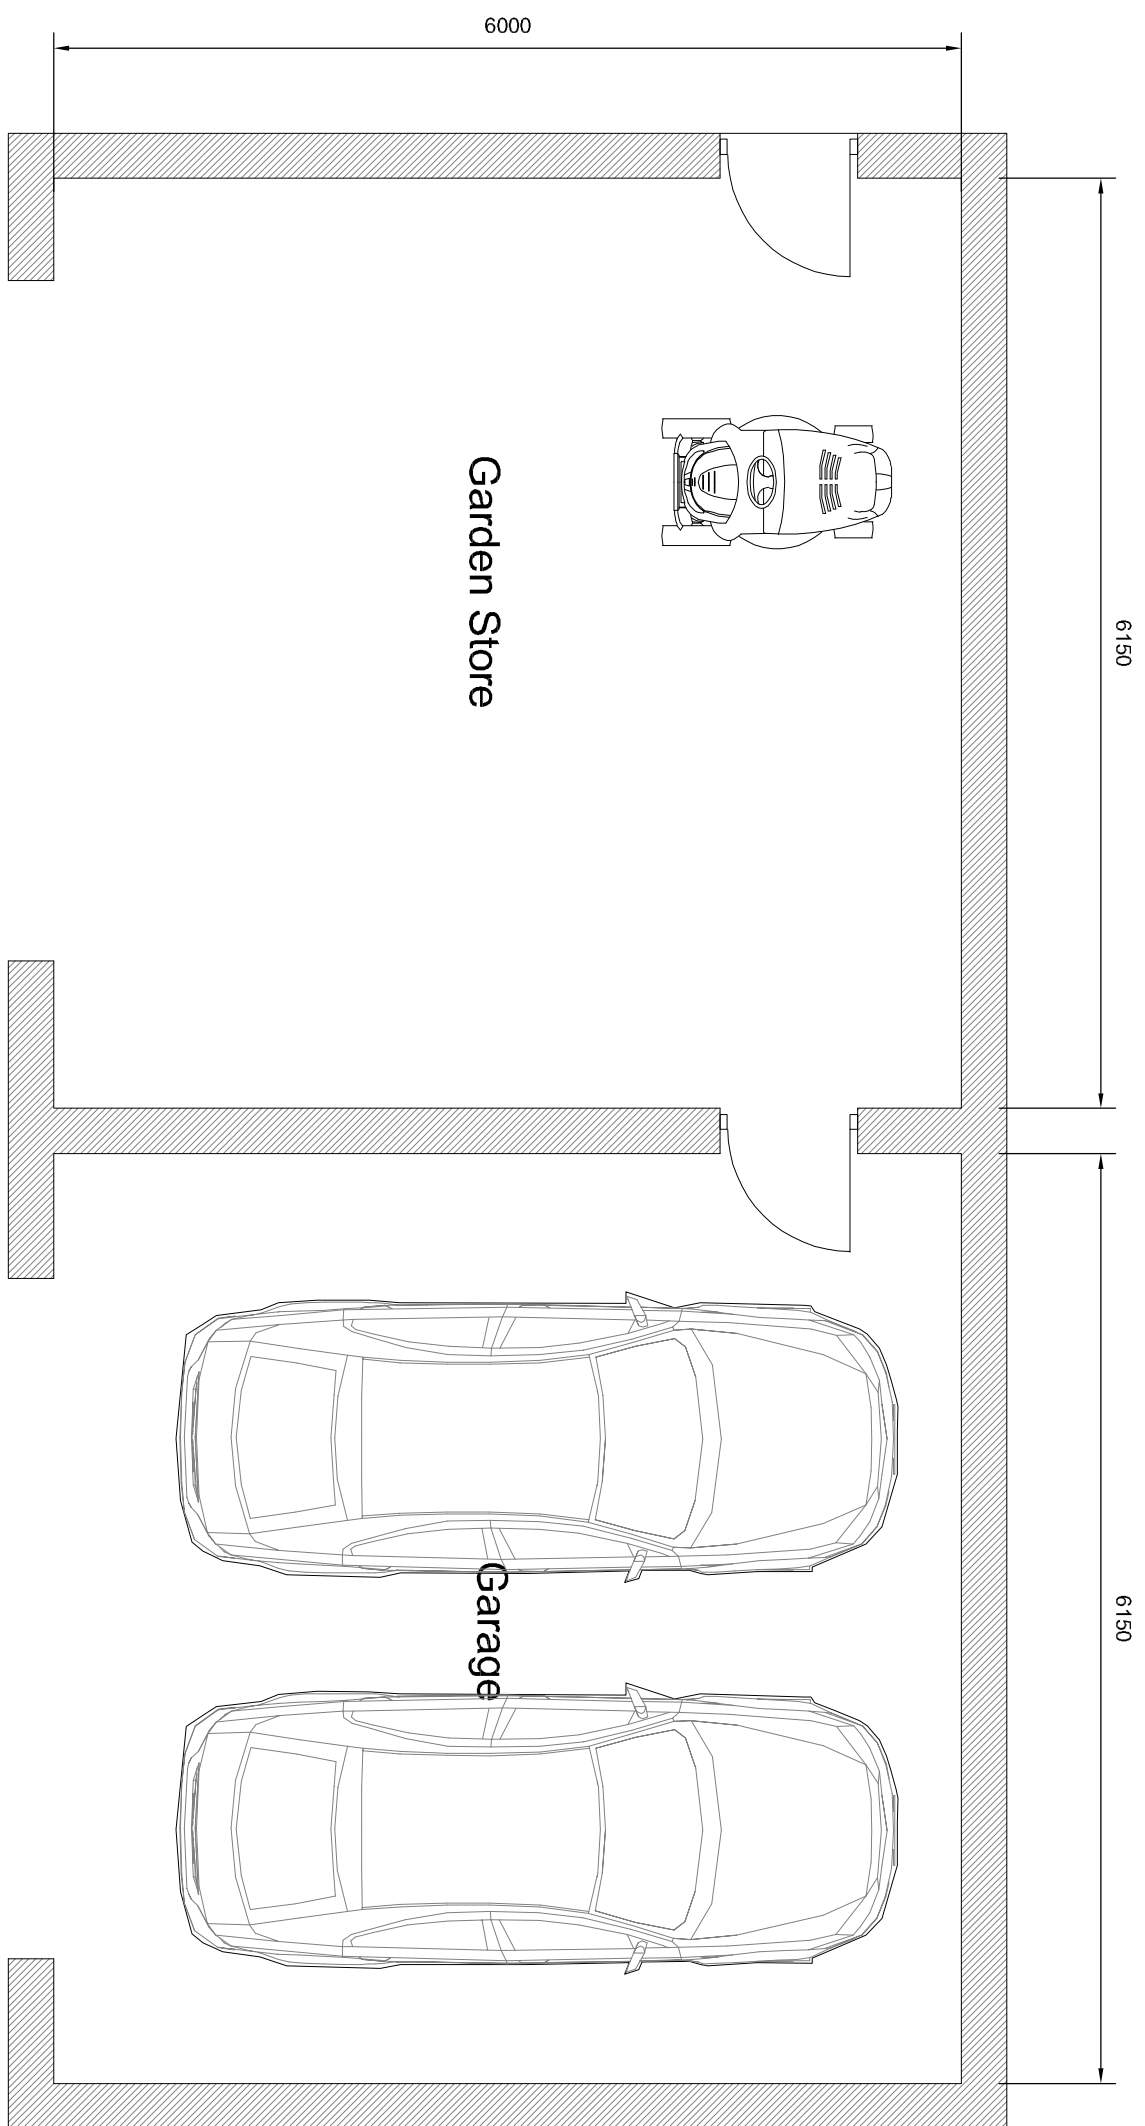

PROPOSED FLOOR PLAN

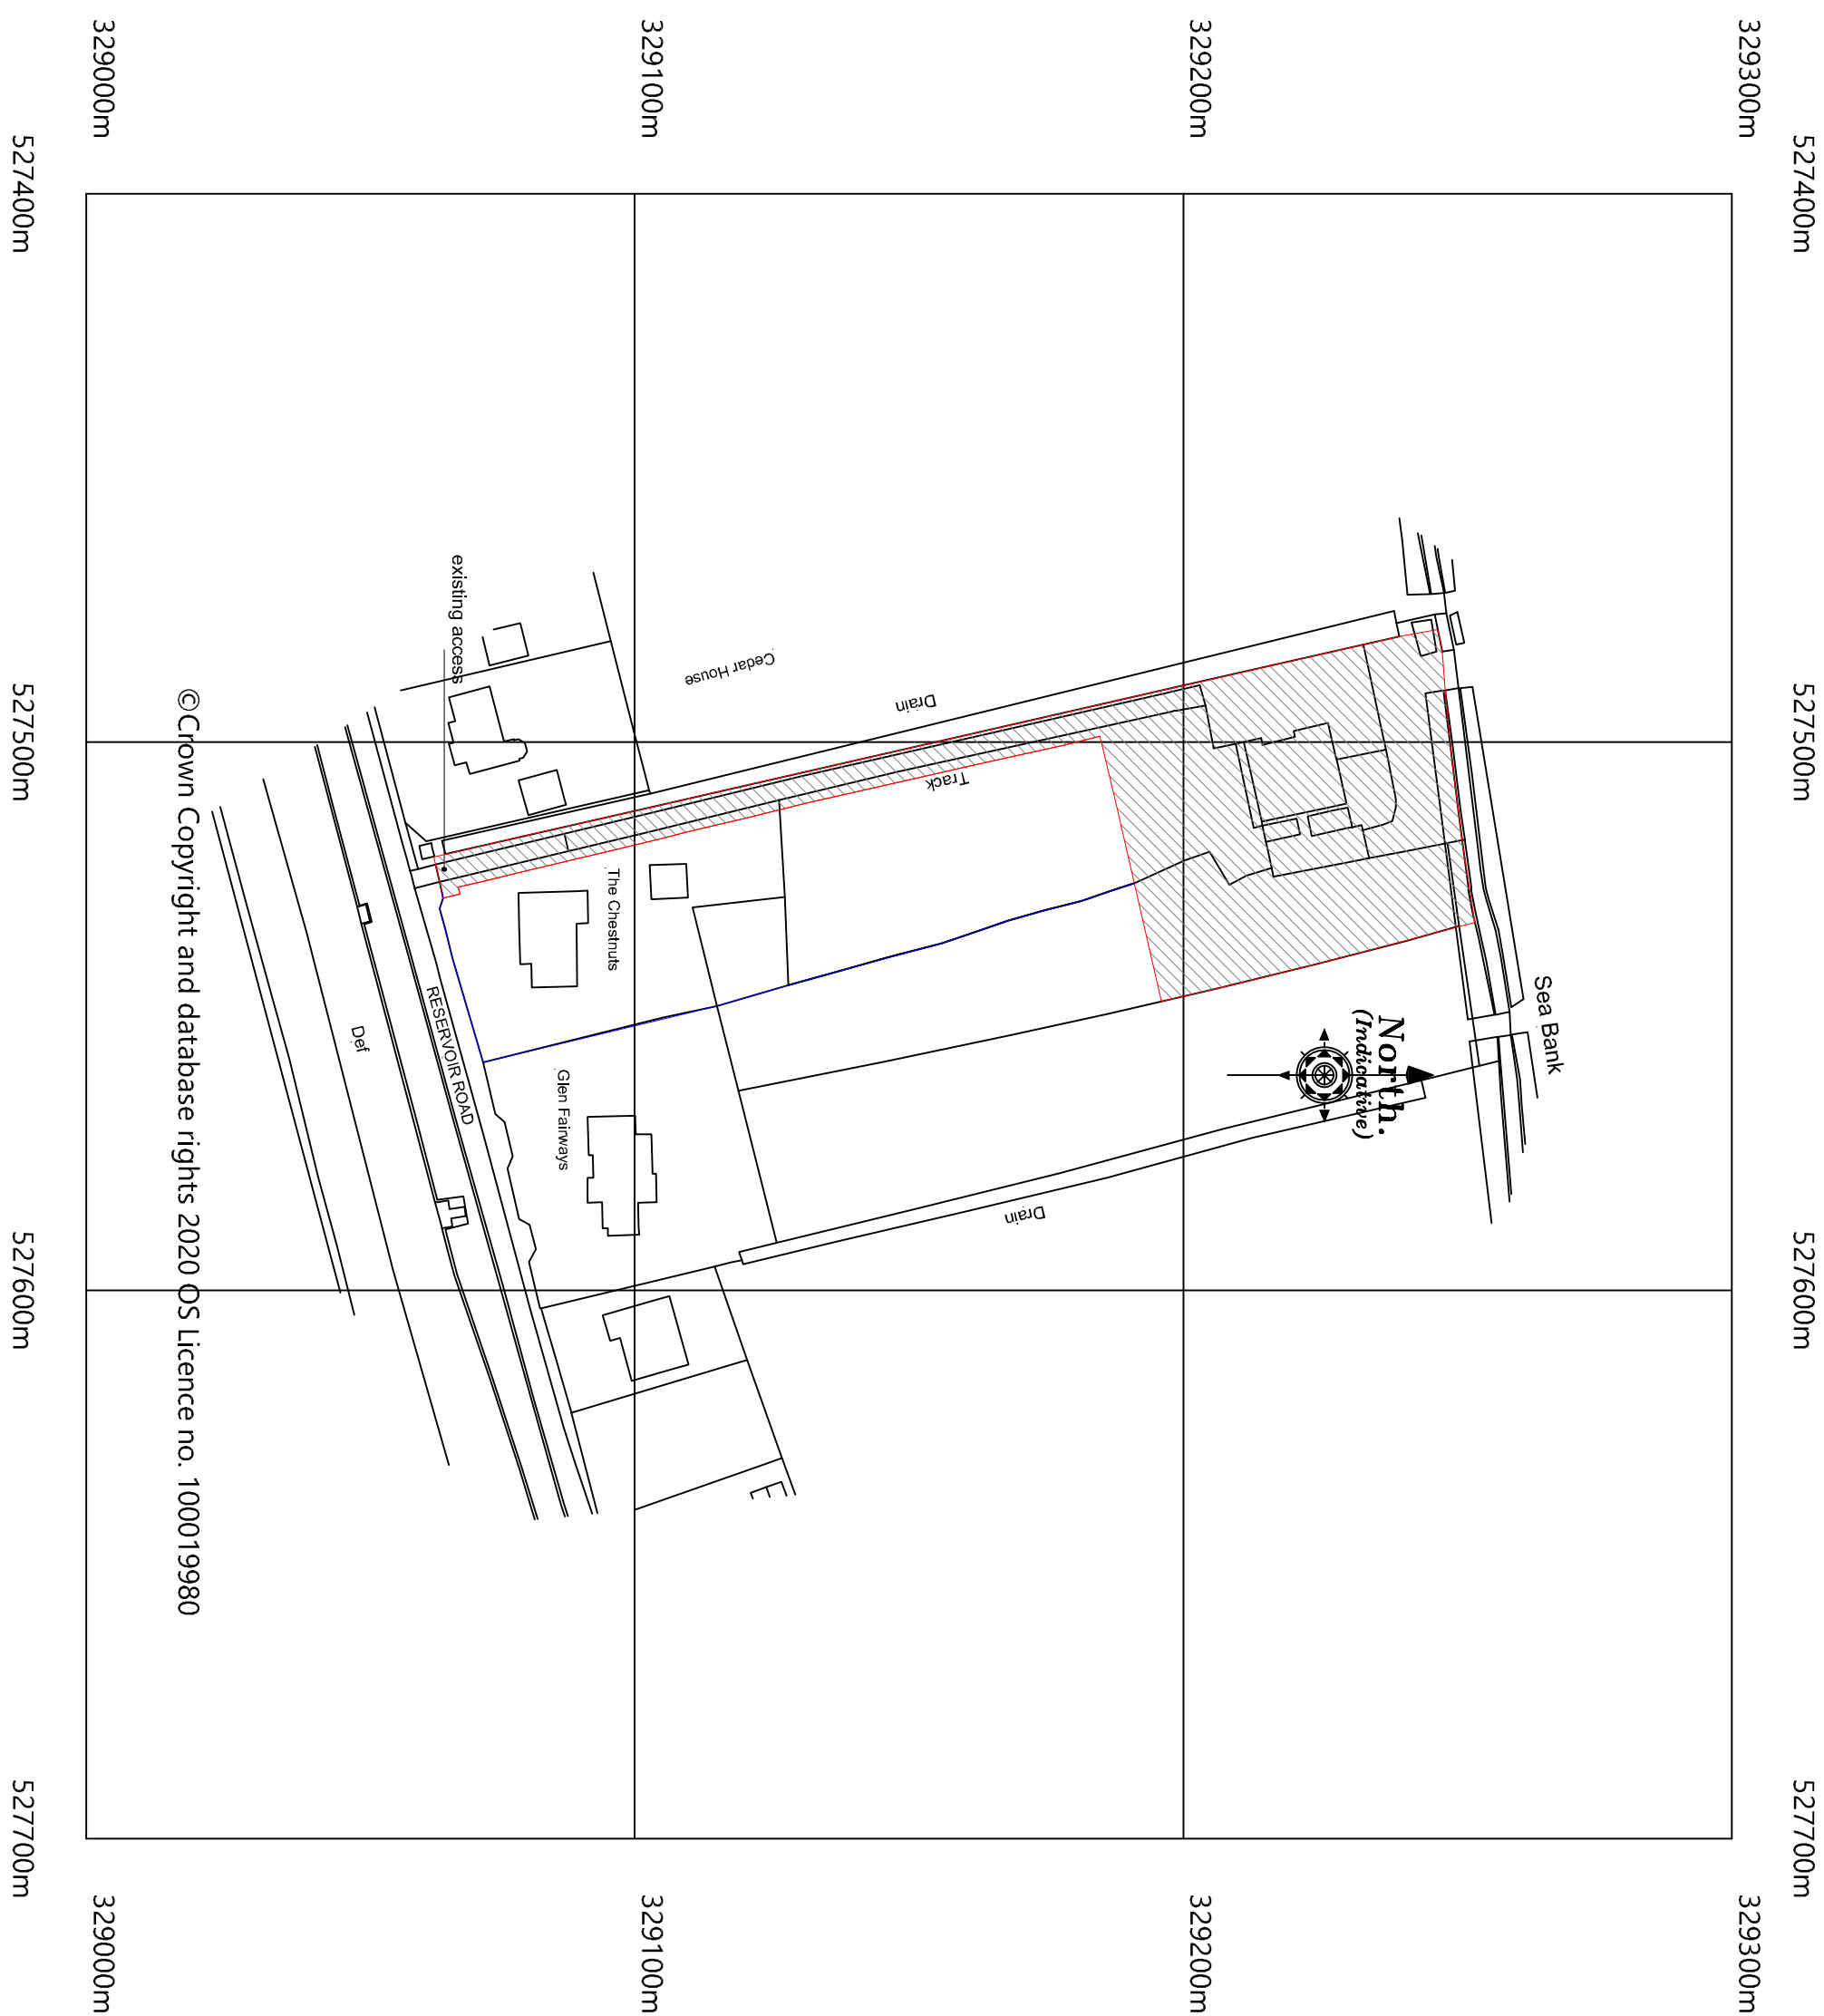

Revision	Date	Drawn	Description
Client	Harry Brown		
Project	Conversion of agricultural shed to a Dwelling		
Drawing	Planning (Garage, location and block plan)		



TAC
ARCHITECTS