
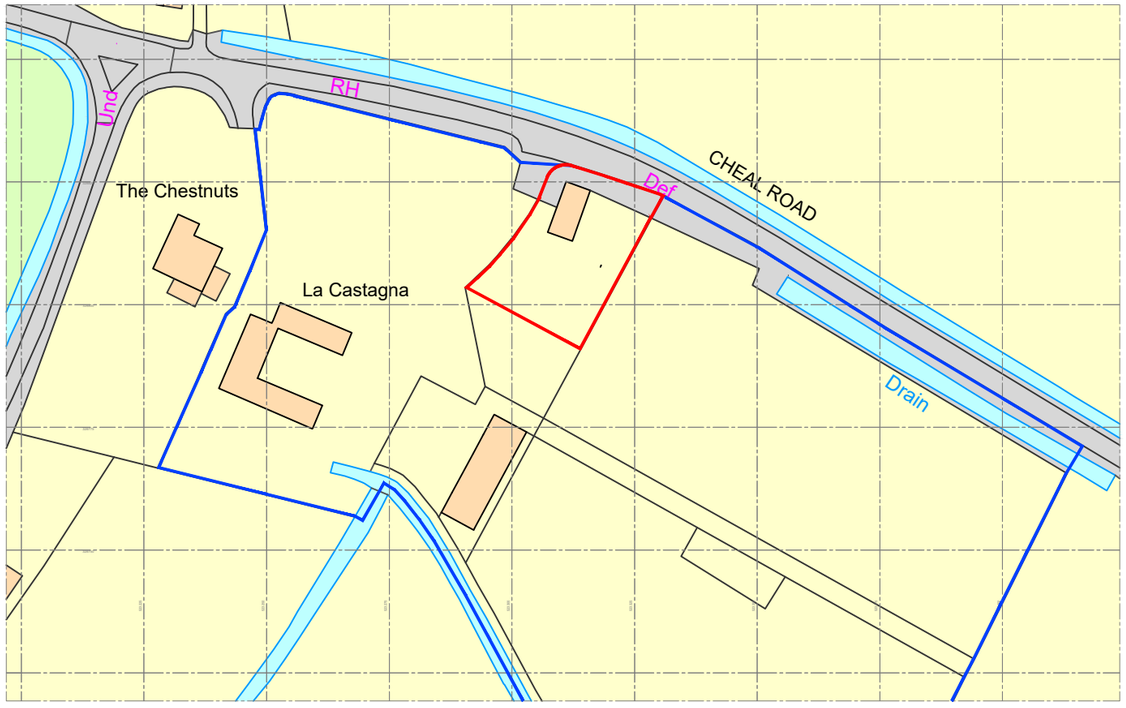


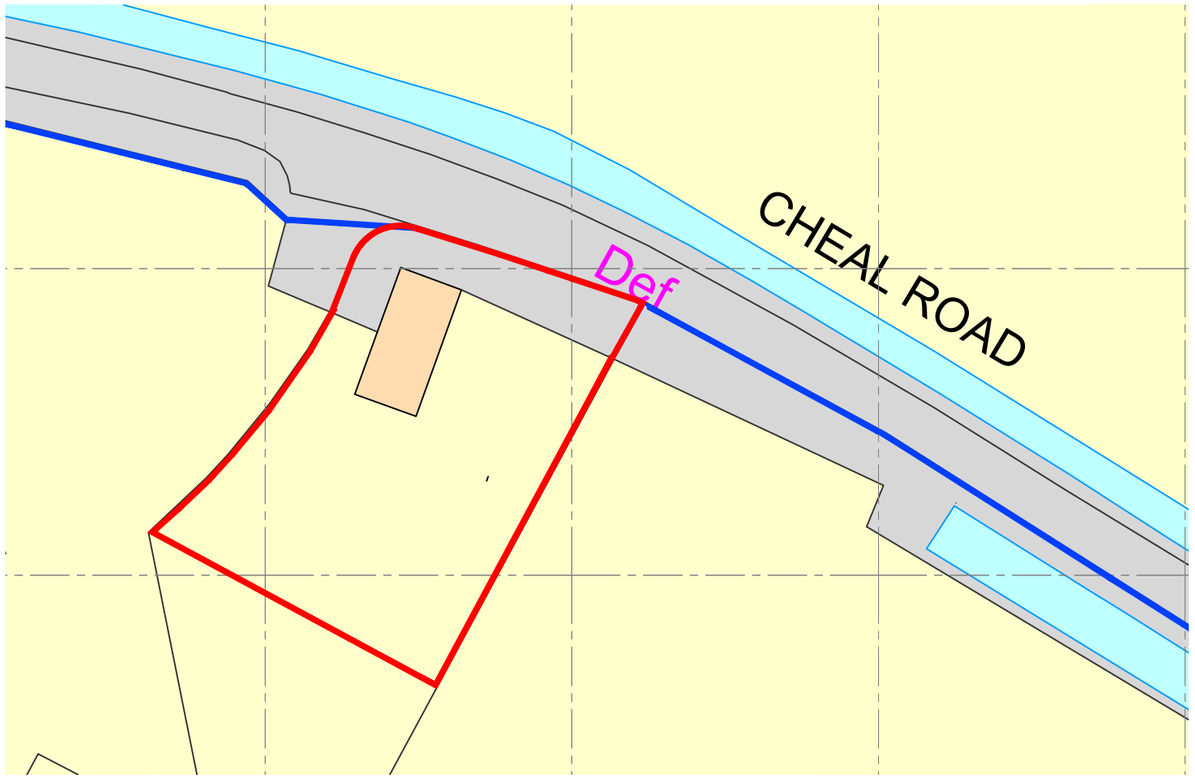

Ordnance Survey, (c) Crown Copyright 2025. All rights reserved. Licence number 100022432

Site Block Plan
Scale 1:500 @ A3
Site of proposed works outlined in red

SCALE 1 : 500
SCALE 1 : 1
0m 5m 10m 20m 30m 40m 50m
0m 10mm 20mm 40mm 60mm 80mm 100mm

Site Block Plan

Scale 1:500 @ A3

Site of proposed works outlined in red

SCALE 1 : 500
SCALE 1 : 1
0m 5m 10m 20m 30m 40m 50m
0m 10mm 20mm 40mm 60mm 80mm 100mm

Client:

Mr & Mrs Ward

Project:

Proposed conversion of barn to dwelling at La Castagna, Cheal Road, Surfleet, Spalding, Lincolnshire, PE11 4BA

Drawing Number:

A1793-01

Rev:

P1

Date: Aug 2025

Drawn by: AJO

Scale: As shown @ A3

Checked by: AP

DO NOT SCALE THIS DRAWING. THE CONTRACTOR IS DEEMED TO HAVE CHECKED ALL DIMENSIONS ON SITE AND REPORT ANY DISCREPANCIES TO OGLESBY & LIMB LTD.
THE CONTENTS OF THIS DRAWING ARE COVERED BY COPYRIGHT AND REMAIN THE PROPERTY OF OGLESBY & LIMB LTD. WRITTEN APPROVAL MUST BE OBTAINED FROM OGLESBY & LIMB LTD PRIOR TO DUPLICATION OR REPRODUCTION OF THIS DRAWING OR ITS CONTENTS.
ANY DIMENSIONS NOT SHOWN ARE TO BE CHECKED AND AGREED WITH OGLESBY & LIMB LTD.

Drawing Title:

Site Location Plan & Block Plan as existing

PLANNING APPLICATION ISSUE

Oglesby & Limb Ltd
Chartered Architect
Suite 1, Market Chambers
12 Market Place, Spalding, Lincs
PE11 1SL
Tel: 01775 761196
e-mail: design@o-l-ltd.co.uk