


SCALE 1 : 200
SCALE 1 : 1

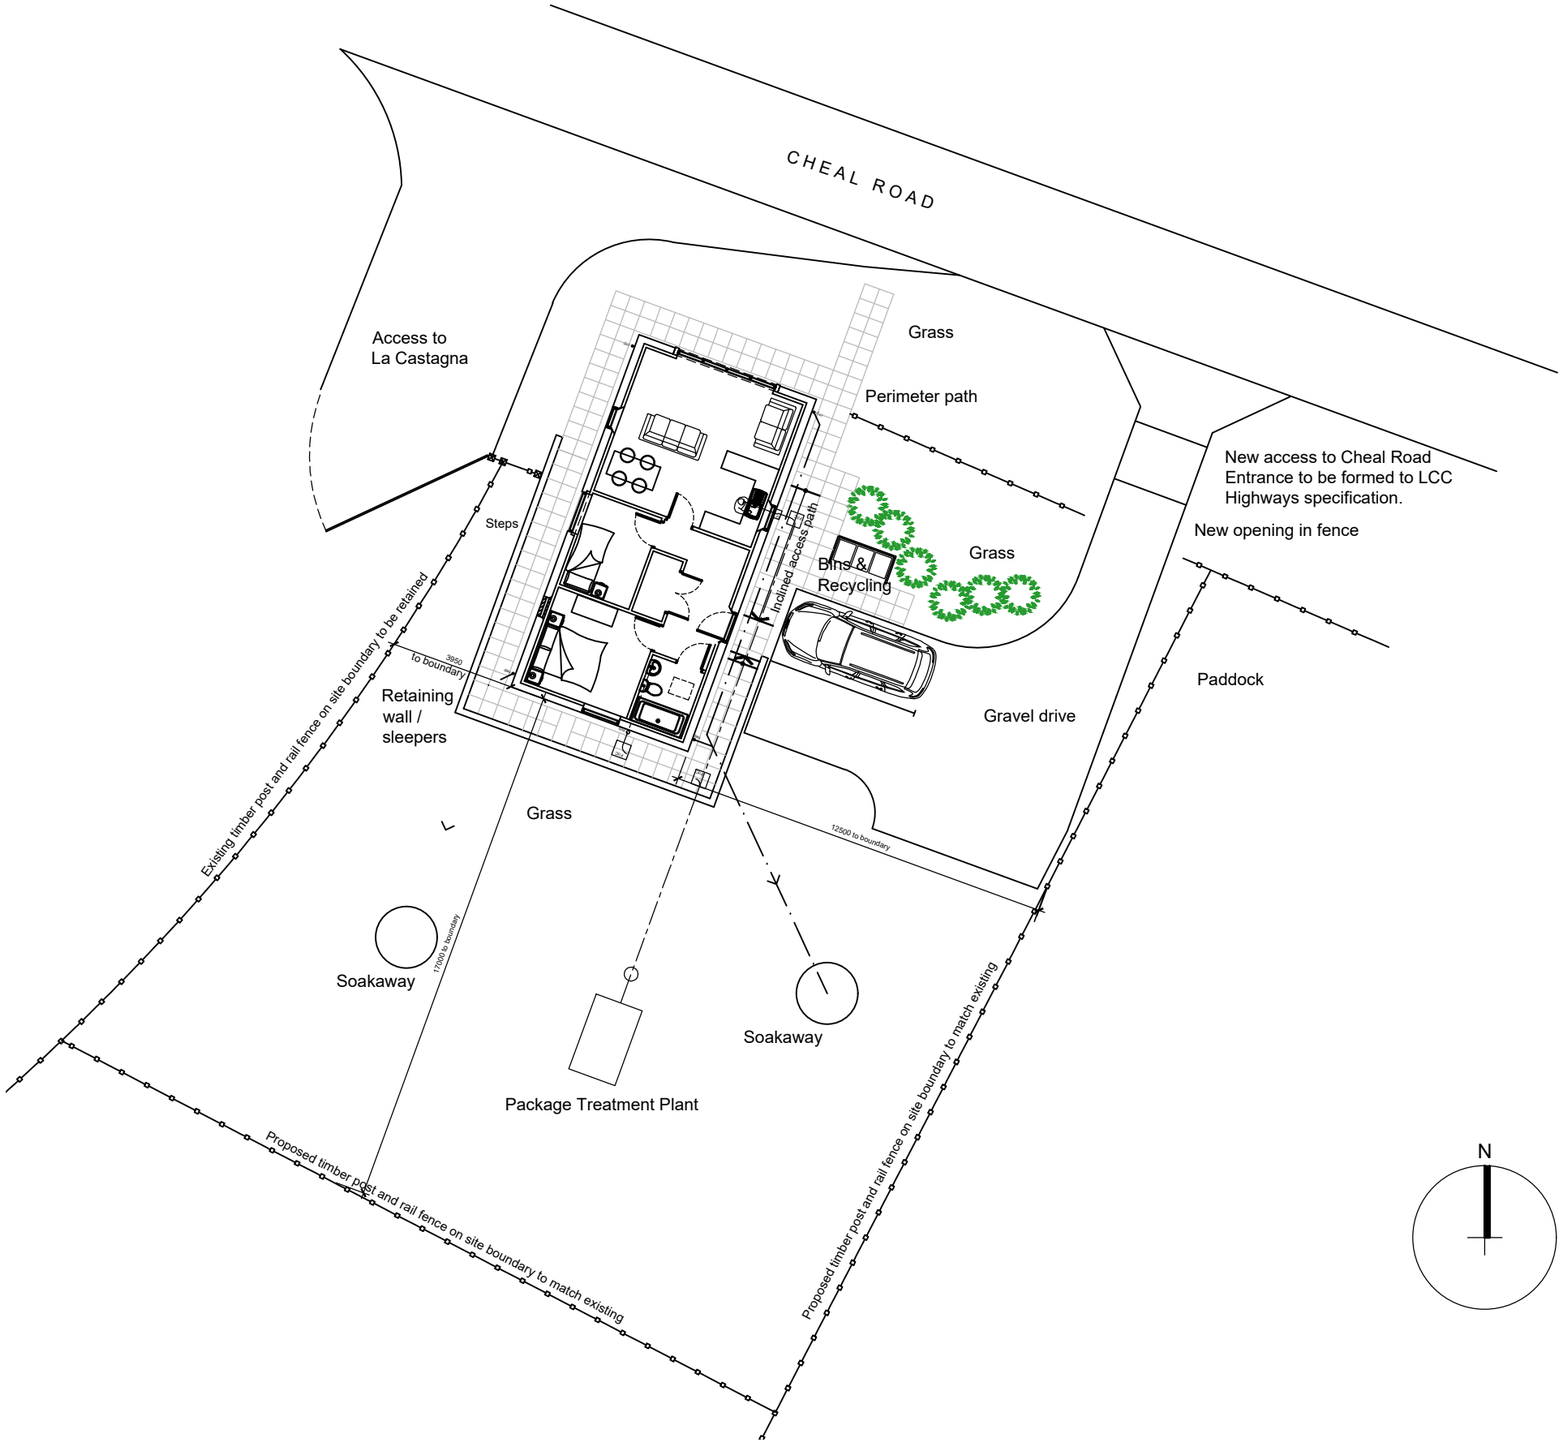

Site Block Plan as Proposed
Scale 1:200

Client:

Mr & Mrs Ward

Project:

Proposed conversion of barn to dwelling at La Castagna, Cheal Road, Surfleet, Spalding, Lincolnshire, PE11 4BA

Drawing Number:

A1793-10

Rev:

P1

Date: Aug 2025

Scale: As shown @ A3

Drawn by: AJO

Checked by: AP

DO NOT SCALE THIS DRAWING. THE CONTRACTOR IS DEEMED TO HAVE CHECKED ALL DIMENSIONS ON SITE AND REPORT ANY DISCREPANCIES TO OGLESBY & LIMB LTD.
THE CONTENTS OF THIS DRAWING ARE COVERED BY COPYRIGHT AND REMAIN THE PROPERTY OF OGLESBY & LIMB LTD. WRITTEN APPROVAL MUST BE OBTAINED FROM OGLESBY & LIMB LTD PRIOR TO DUPLICATION OR REPRODUCTION OF THIS DRAWING OR ITS CONTENTS.
ANY DIMENSIONS NOT SHOWN ARE TO BE CHECKED AND AGREED WITH OGLESBY & LIMB LTD.

Drawing Title:

Site Block Plan as proposed

PLANNING APPLICATION ISSUE

Oglesby & Limb Ltd
Chartered Architect
Suite 1, Market Chambers
12 Market Place, Spalding, Lincs
PE11 1SL
Tel: 01775 761196
e-mail: design@o-l-ltd.co.uk