




Street Elevation to Seas End Road

Proposed Under Seperate Application

0 0.1 0.5 1m
Scale 1:20

0 1 2 5 10
Scale 1:100

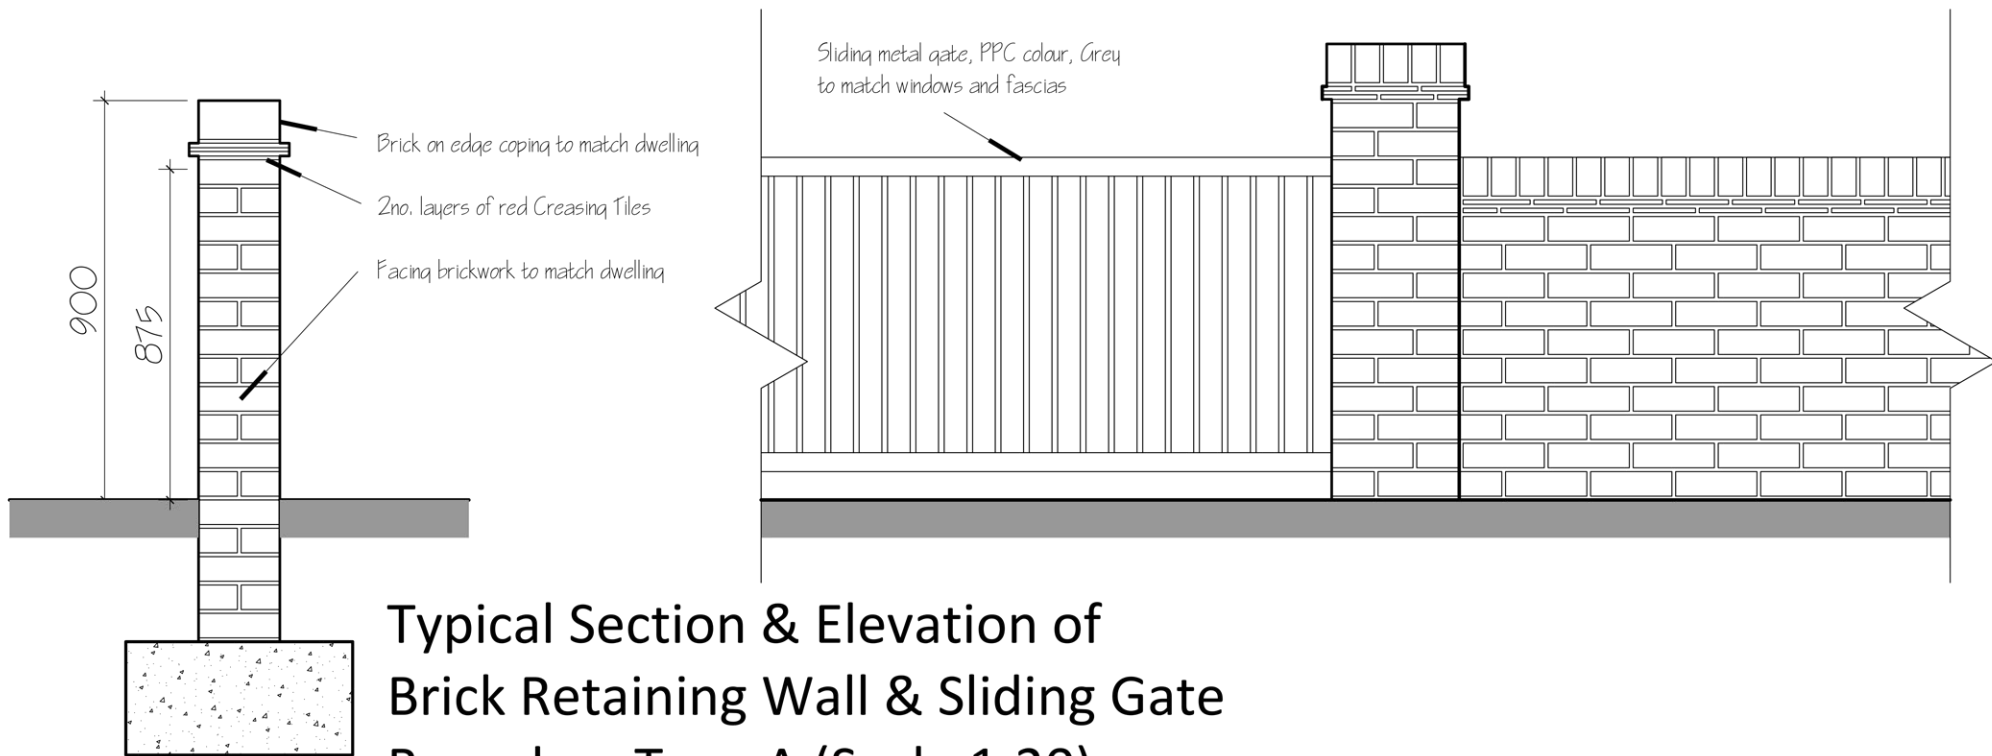

Typical Section & Elevation of
Brick Retaining Wall & Sliding Gate
Boundary Type A (Scale 1:20)

seven22
ARCHITECTURE LTD

22 SHORE VIEW, PETERBOROUGH
CAMBRIDGESHIRE, PE7 8FS
E.info@seven22.co.uk ~ T.07799 585277

PROJECT PROPOSED DWELLING FORMERLY PLOT 1 BETWEEN 61-71 SEAS END ROAD SURFLEET LINCOLNSHIRE	CLIENT Mr & Mrs WRIGHT 57 CLAUDETTE AVENUE SPALDING LINCOLNSHIRE PE11 1HU
---	--

TITLE
PROPOSED STREET ELEVATIONS &
BOUNDARY TREATMENT

DRAWING No.
027 P03

SCALE 1:100@A1 & 1:20@A1	DATE SEPT 2020	REV
-----------------------------	-------------------	-----