



THIS DRAWING IS NOT TO BE USED FOR CONSTRUCTION.
DO NOT SCALE FROM THIS DRAWING

REV DATE NOTES

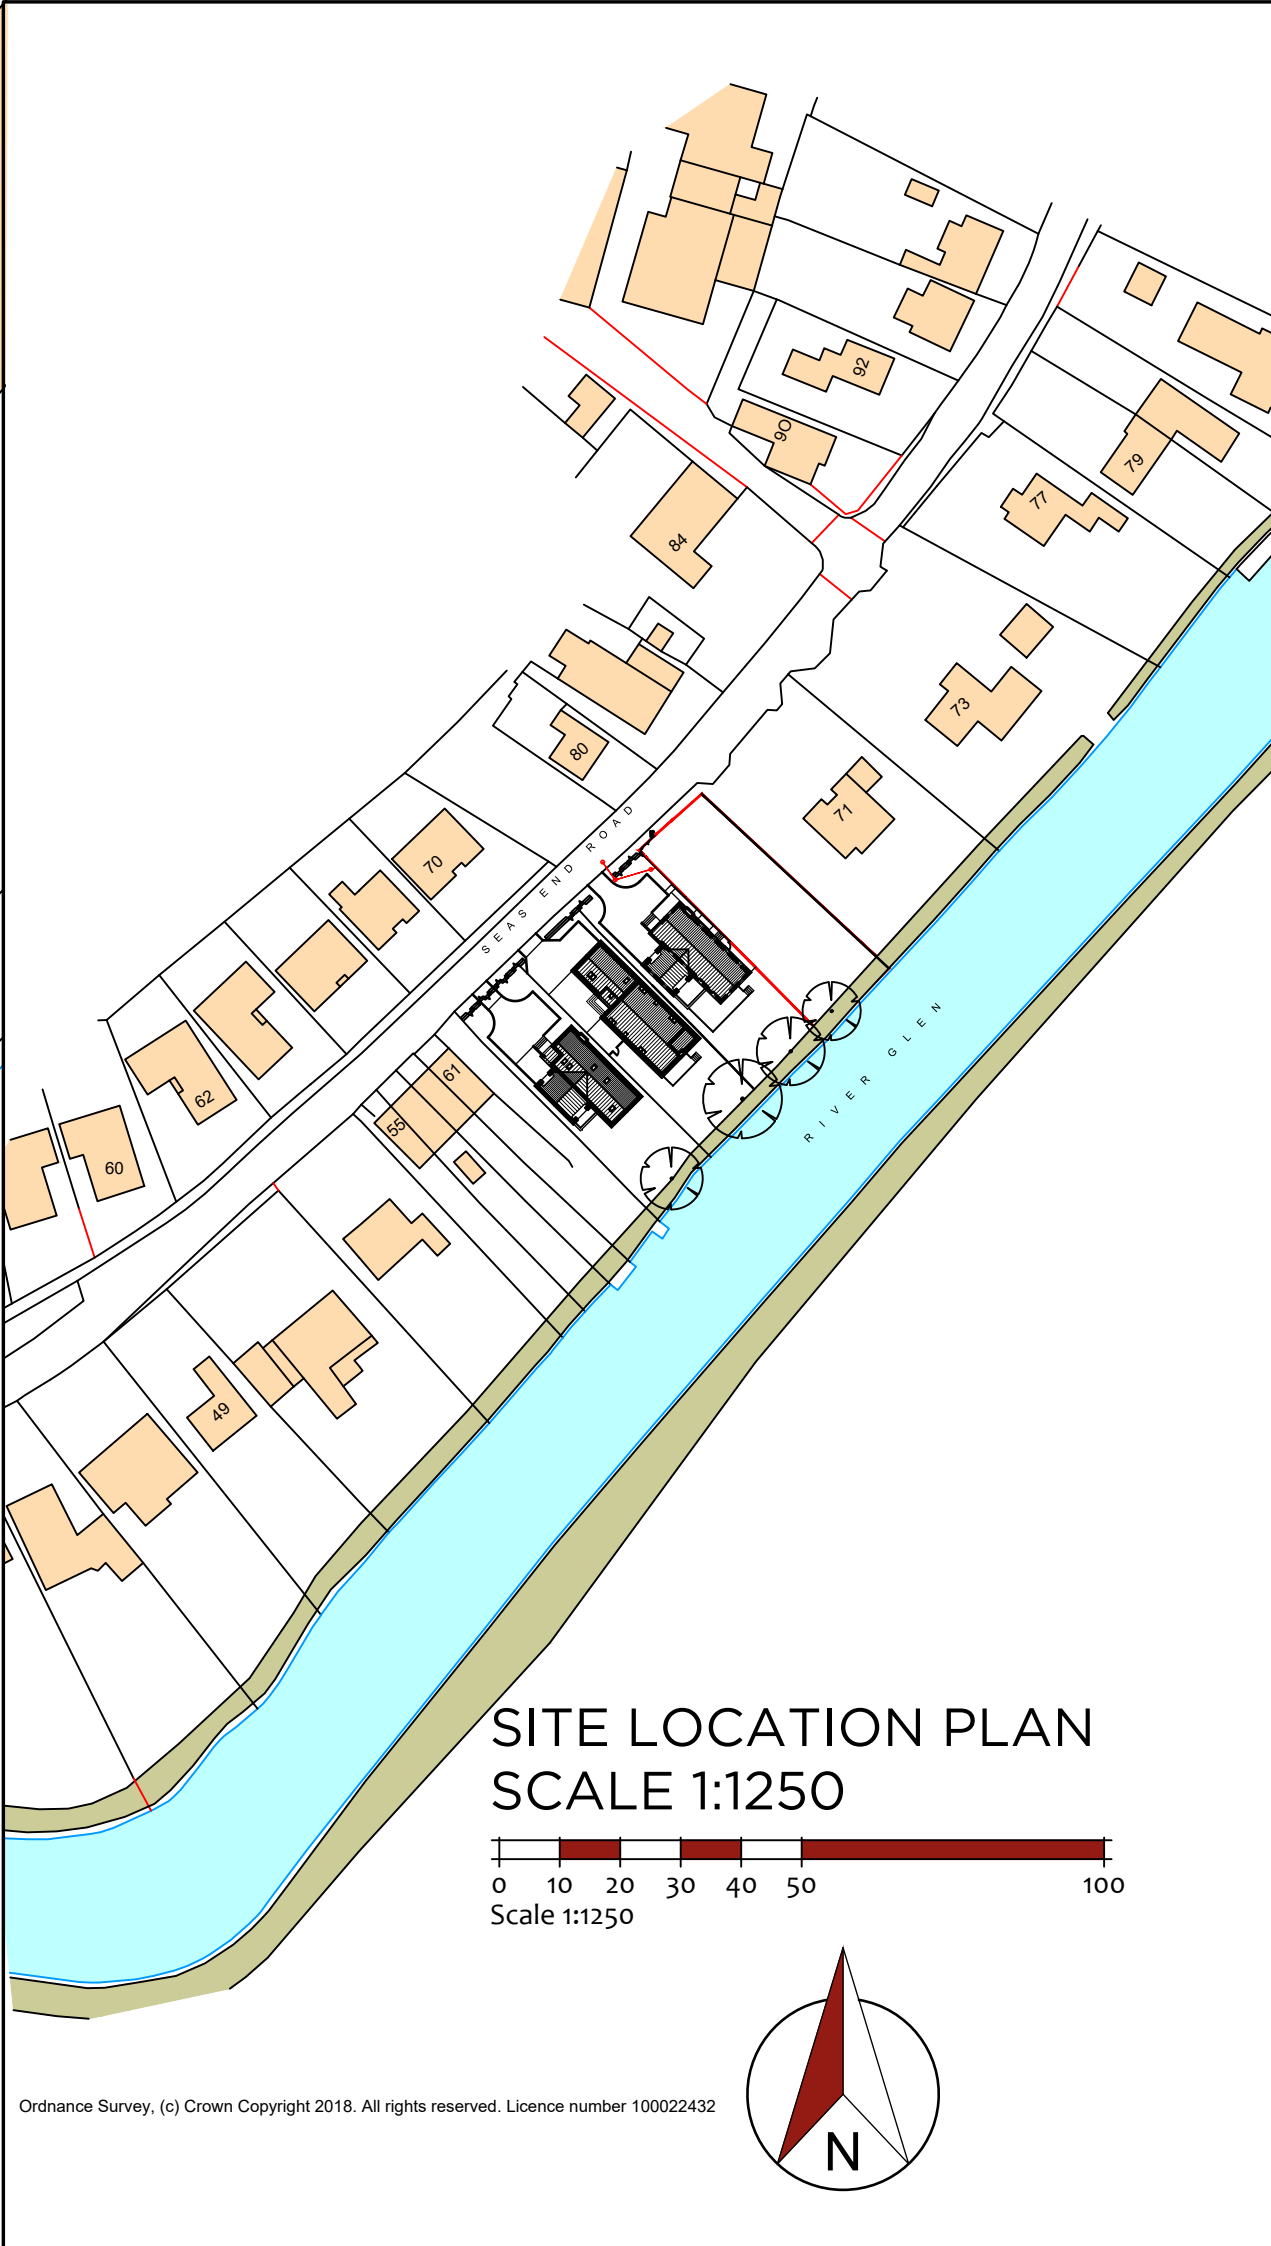

SITE LOCATION PLAN
SCALE 1:1250

0 10 20 30 40 50 100
Scale 1:1250

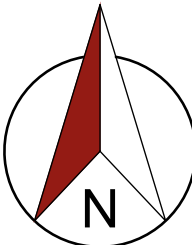

0 1 2 3 4 5 10 20
Scale 1:200

seven22
ARCHITECTURE LTD

22 SHORE VIEW, PETERBOROUGH
CAMBRIDGESHIRE, PE7 8FS
E:info@seven22.co.uk ~ T:07799 585277

PROJECT PROPOSED DWELLING FORMERLY PLOT 1 BETWEEN 61-71 SEAS END ROAD SURFLEET LINCOLNSHIRE	CLIENT Mr & Mrs WRIGHT 57 CLAUDETTE AVENUE SPALDING LINCOLNSHIRE PE11 1HU
---	--

TITLE
SITE LOCATION PLAN &
EXISTING SITE LAYOUT

DRAWING No.
027 S01

SCALE 1:1250 & 1:200 @ A1	REV
------------------------------	-----