
1 Newlands Road - Location Plan

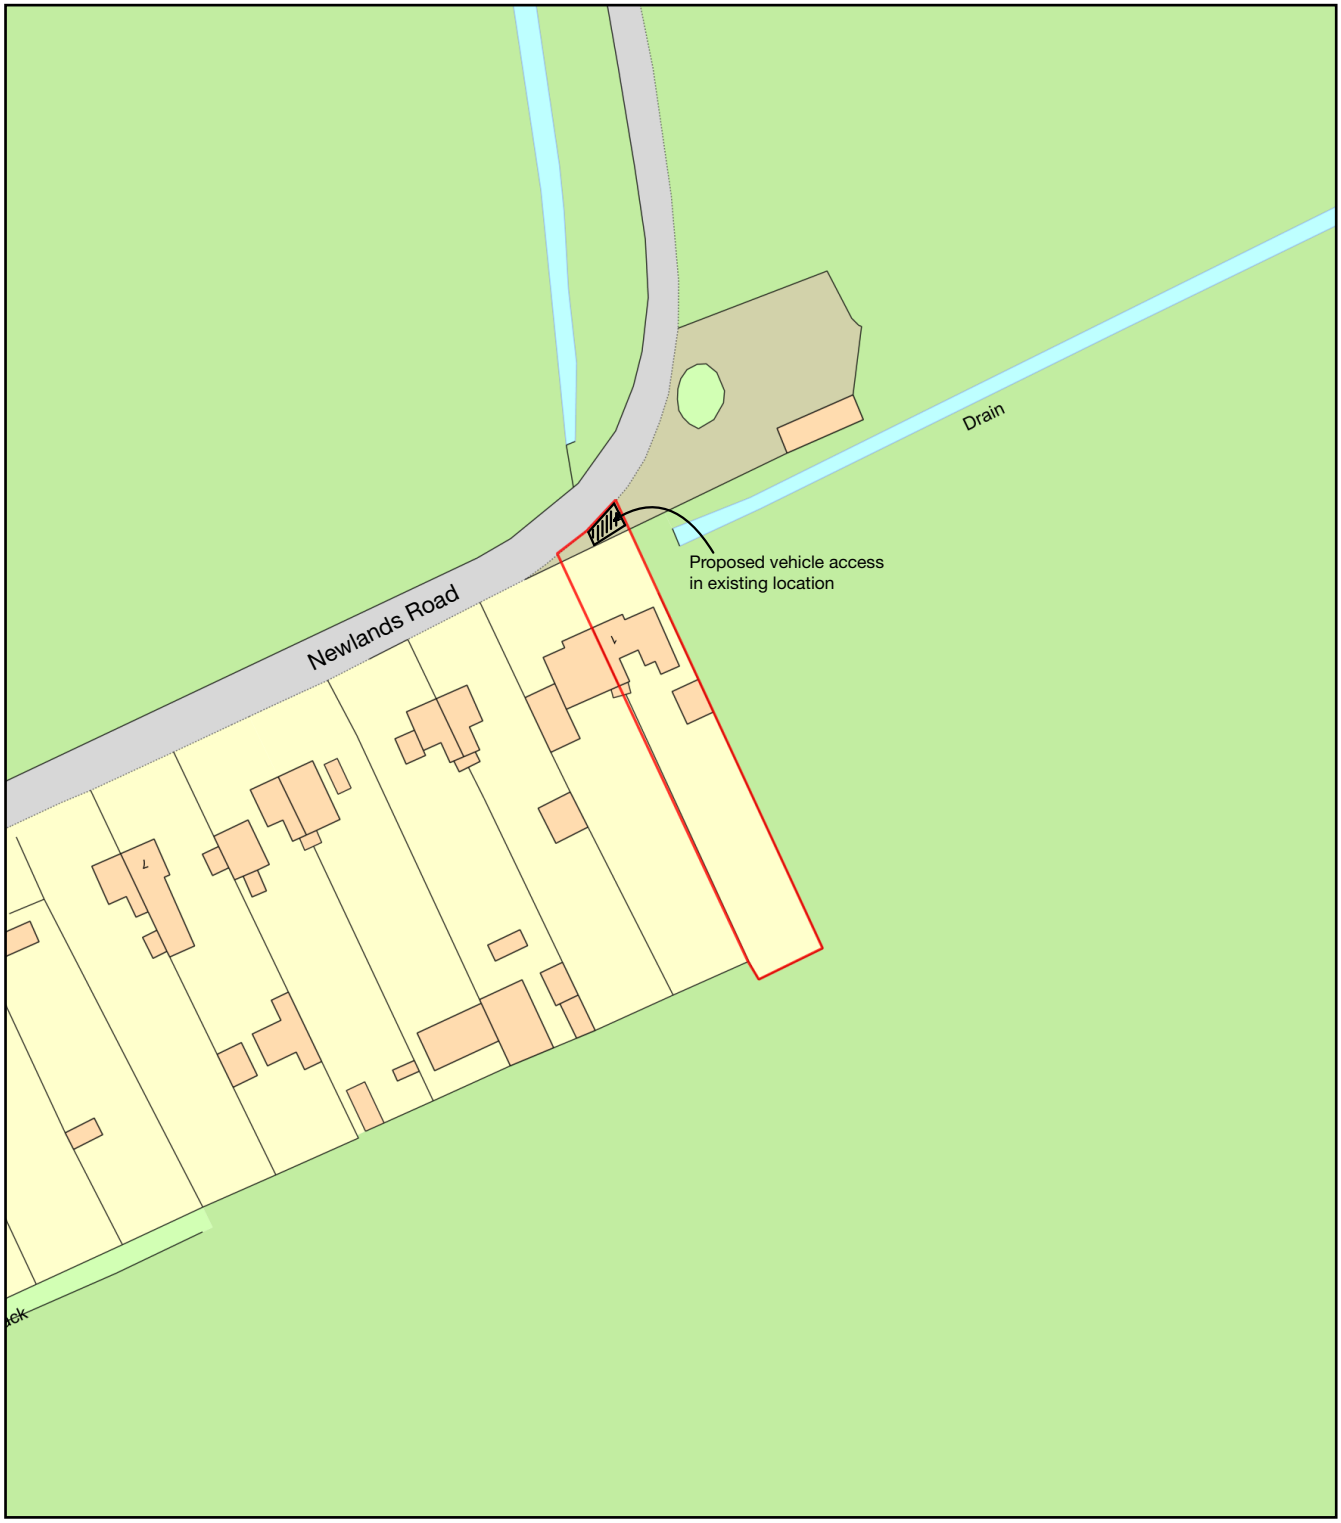

0 50
Metres

N

ReQuestaPlan

Plan Produced for: Daniel Vernall

Date Produced: 14 Apr 2024

Plan Reference Number: TQRQM24105105743767

Scale: 1:1250 @ A4

© Crown copyright and database rights 2023 OS 100042766