


south




east

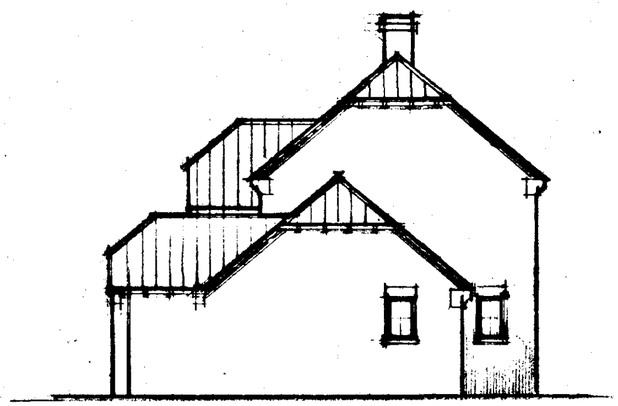


north

Facing Brick - Marshall Crowhurst


Roof Tile Marley Modern Farmhouse Orange

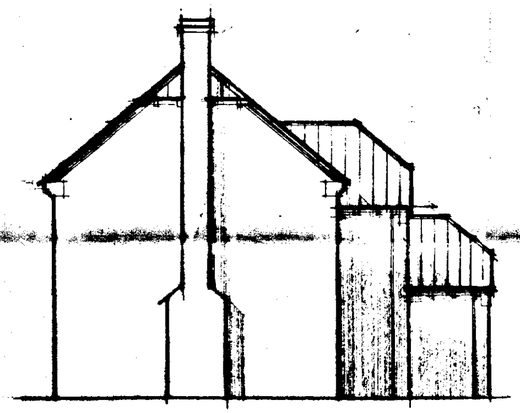

west

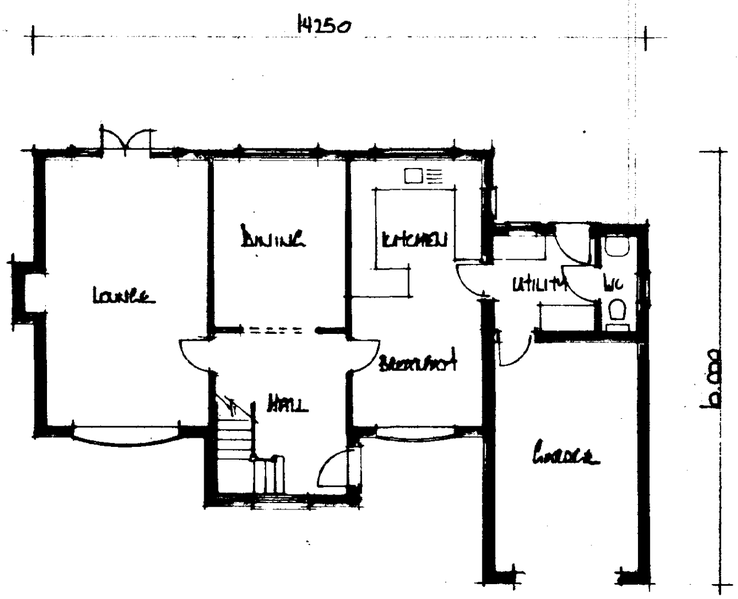

ground floor

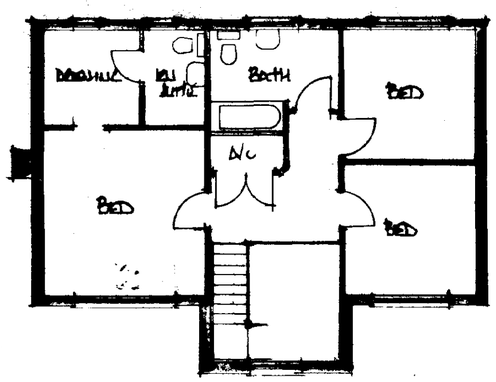

first floor

DETERMINED PLAN

SOUTH HOLLAND DC
HOUSING & PLANNING
27 JUL 2001
Ref: 0916/01

Cley Developments Ltd

23 Cley Hall Drive, Spalding, Lincs. PE11 2EB

Tel : 01775 724737 / 767968

Project

Detached & Garages at Leicester Road Sutterton Near Boston Lincs

Drawing Title

Plans & Elevations

Scale 1:100

Date July 01 Drawn AL

Drawing No.