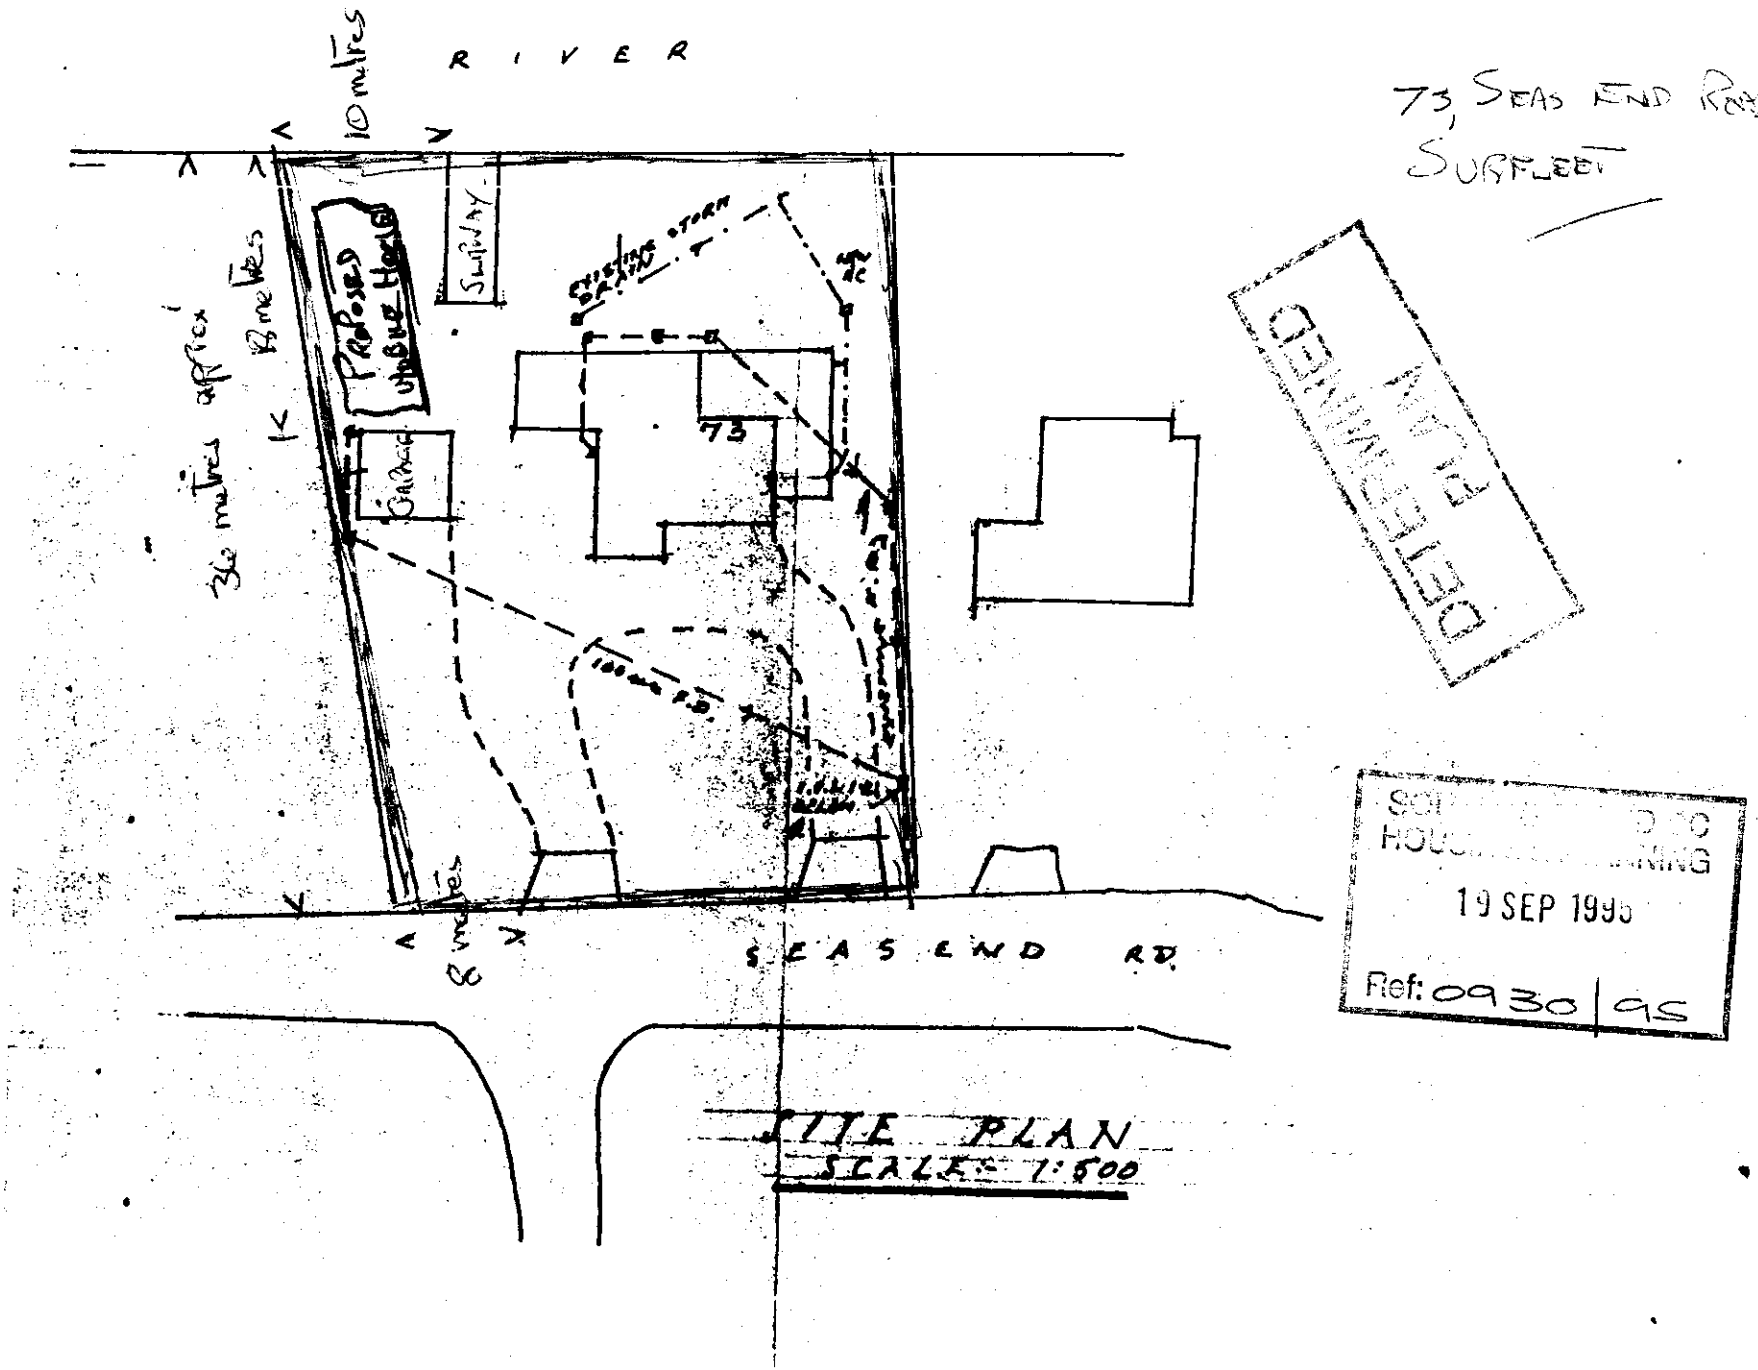


73 SEAS END RD, SURFLEET

APPROVED

SOUTH HOLLAND DISTRICT COUNCIL PLANNING

19 SEP 1995

Ref: 0930/95