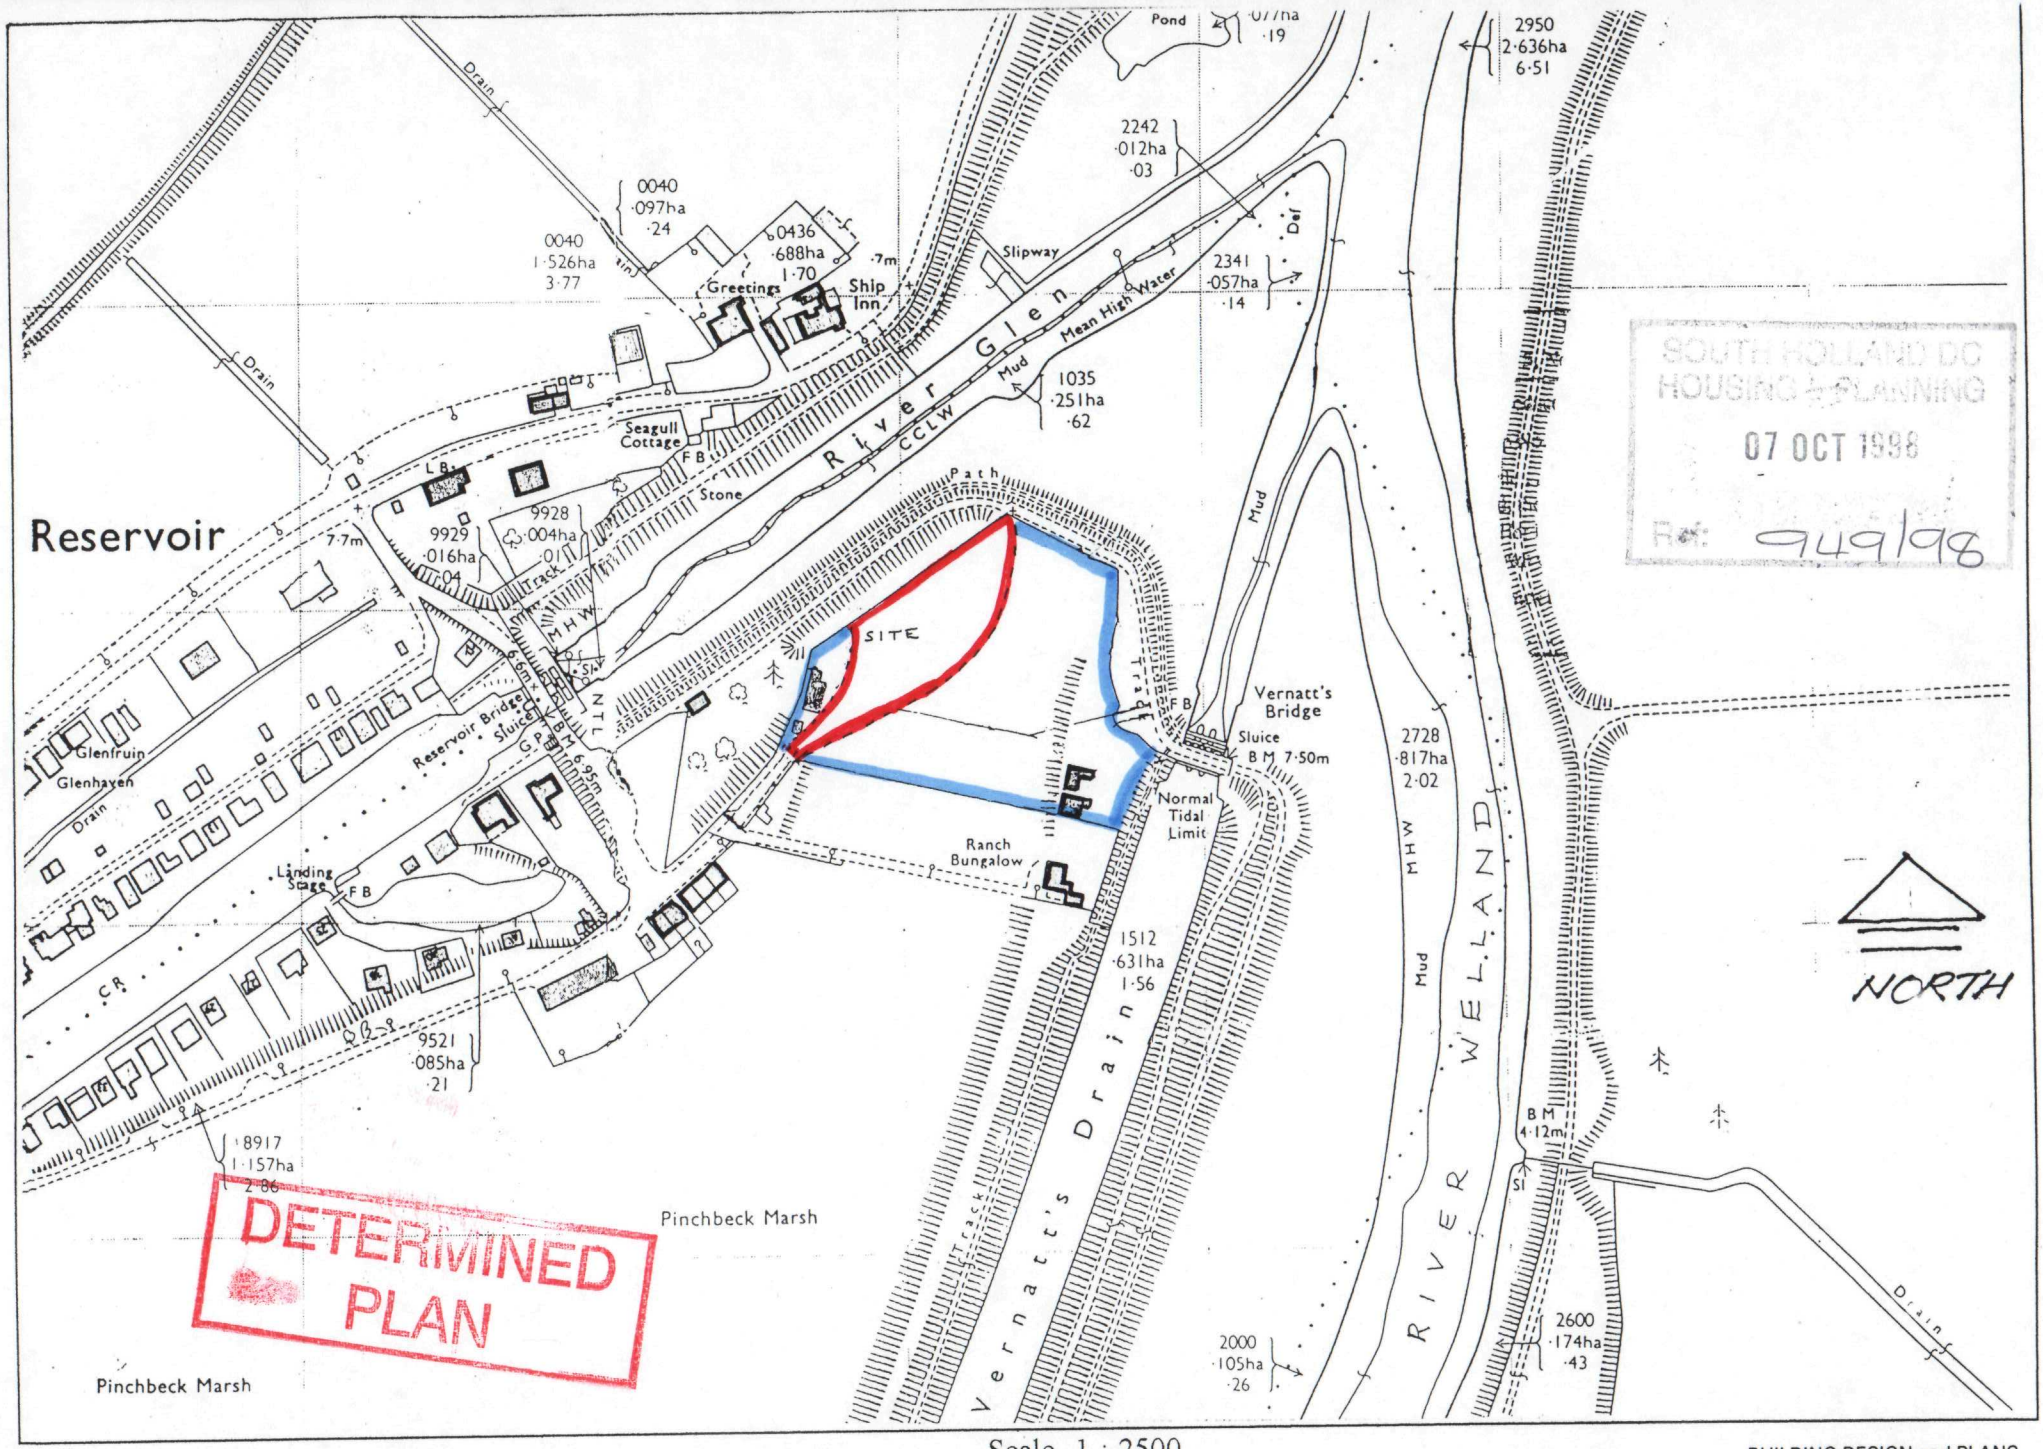


SOUTH HOLLAND DC
HOUSING & PLANNING
07 OCT 1998
Ref: 949/98

DETERMINED PLAN

Scale 1 : 2500

Brian Harding Construction Ltd.,
Development off Reservoir Road, SURFLEET.

O.S. Map ref. TF 2829
Crown Copyright reserved

BUILDING DESIGN and PLANS

ALWYN ROFFE,
1, Green Lane,
SPALDING, Lincs. PE11 2YB
tel : 01775 - 723 680

Brian Harding Construction Ltd.,
Land at Surfleet Reservoir.

River Glen

5 No. Sorbus Aria (Whitebeam)
Ht. 12m Spread 10m

N

garages

patio

bungalow

4no Rowan

2 No Sorbus Aucuparia (Rowan)
Ht. 12m Spread 10m.

Bungalow and
garage demolished

2 No Fagus Sylvatica Cuprea
(Copper Beech)
Ht. 27m Spread 23m.

SOUTH HOLLAND DC
HOUSING & PLANNING
23 SEP 1998
Ref: 0949/98

DETERMINED
PLAN

Roadway

1
2
3

SUPERSEDED
Retain

Grooms Cottages

Ranch
Bungalow

Vernatt's Drain


Scale 1:500
move building.
Ibstock 50/1 Red. Brown

BUILDING DESIGN and PLANS

ALWYN ROFFE,
1, Green Lane,
SPALDING, Lincs. PE11 2YB
tel : 01775 - 723 680

Brian Harding Construction Limited,
Land at Surfleet Reservoir.

Scale - 1: 500 approx. drawing no. 981030

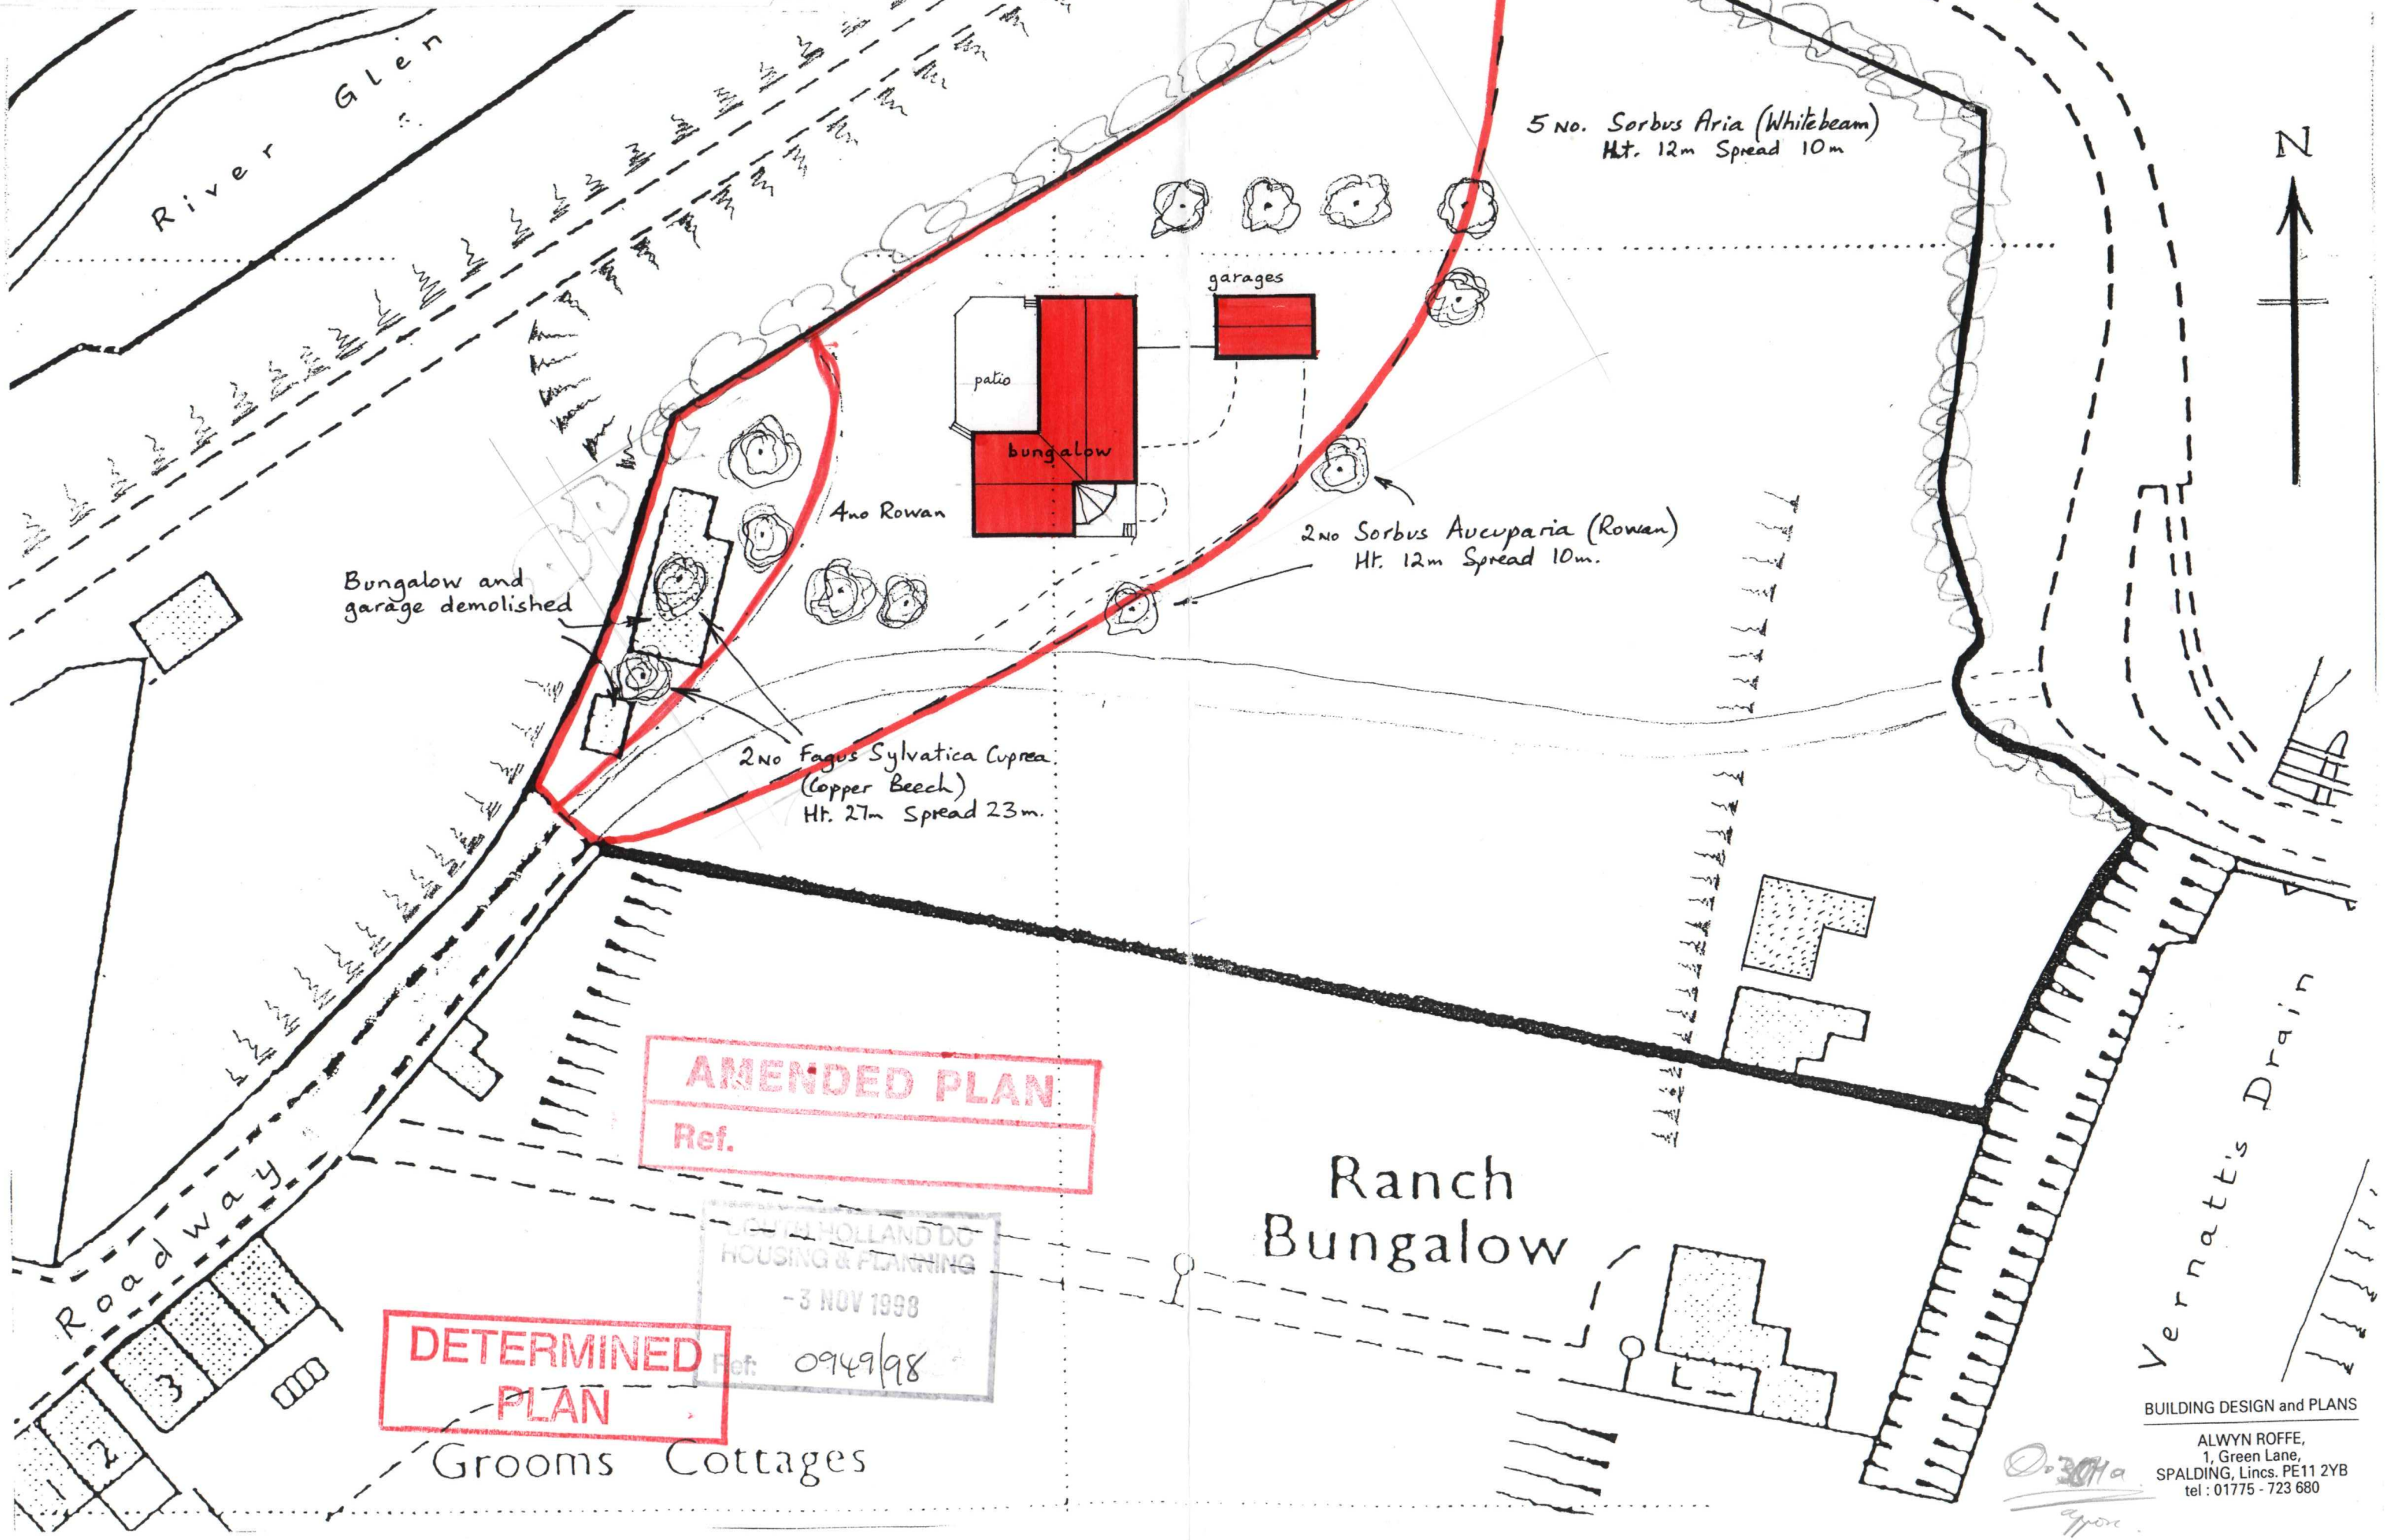

AMENDED PLAN
Ref.

SOUTH HOLLAND DC
HOUSING & PLANNING
-3 NOV 1998
Ref: 0949/98

DETERMINED
PLAN

BUILDING DESIGN and PLANS

ALWYN ROFFE,
1, Green Lane,
SPALDING, Lincs. PE11 2YB
tel : 01775 - 723 680