
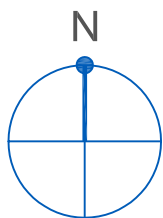


Scale Bar

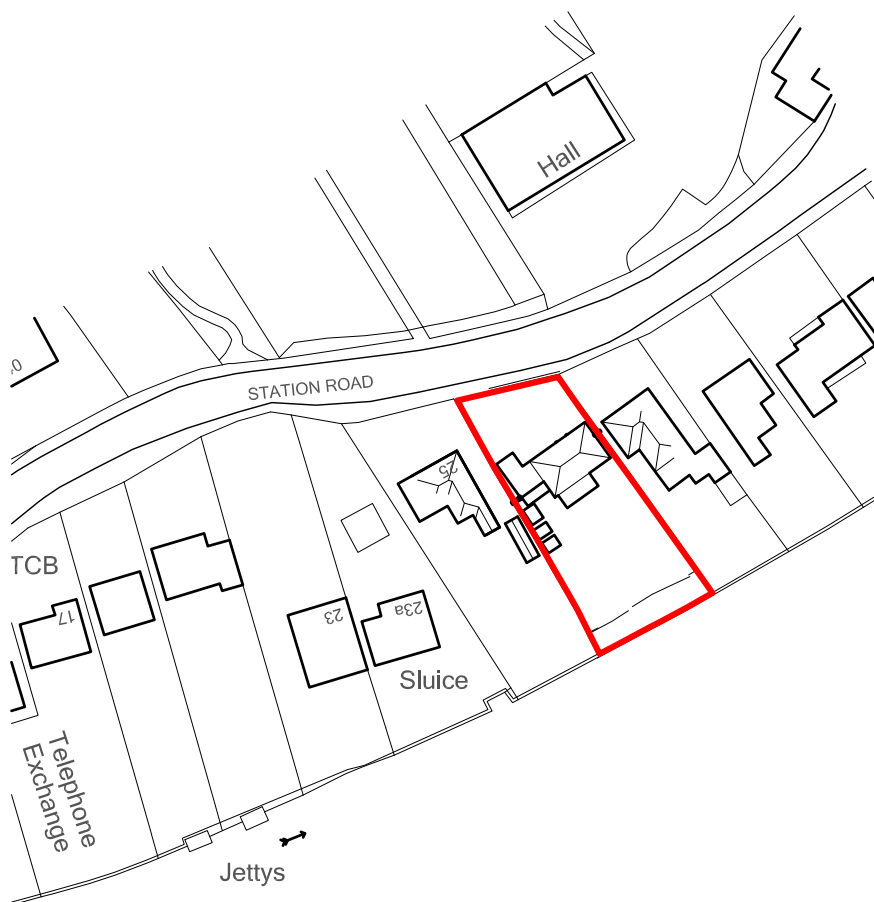

Ross Davy Associates
Pelham House
1 Grosvenor Street, Grimsby
N.E.Lincolnshire, DN32 0QH

Tel: 01472 347956
Fax: 01472 350221
Email: design@rossdavyltd.co.uk
Web: www.rossdavyltd.co.uk

Project

Proposed Replacement Dwelling at
27 Station Road,
Surfleet,
Lincolnshire

Drawn MD

Scale 1:1250

Date Sept 16

Size A4

Drawing Title

Site Location Plan

Drawing No.

RD:3770 - 04 -