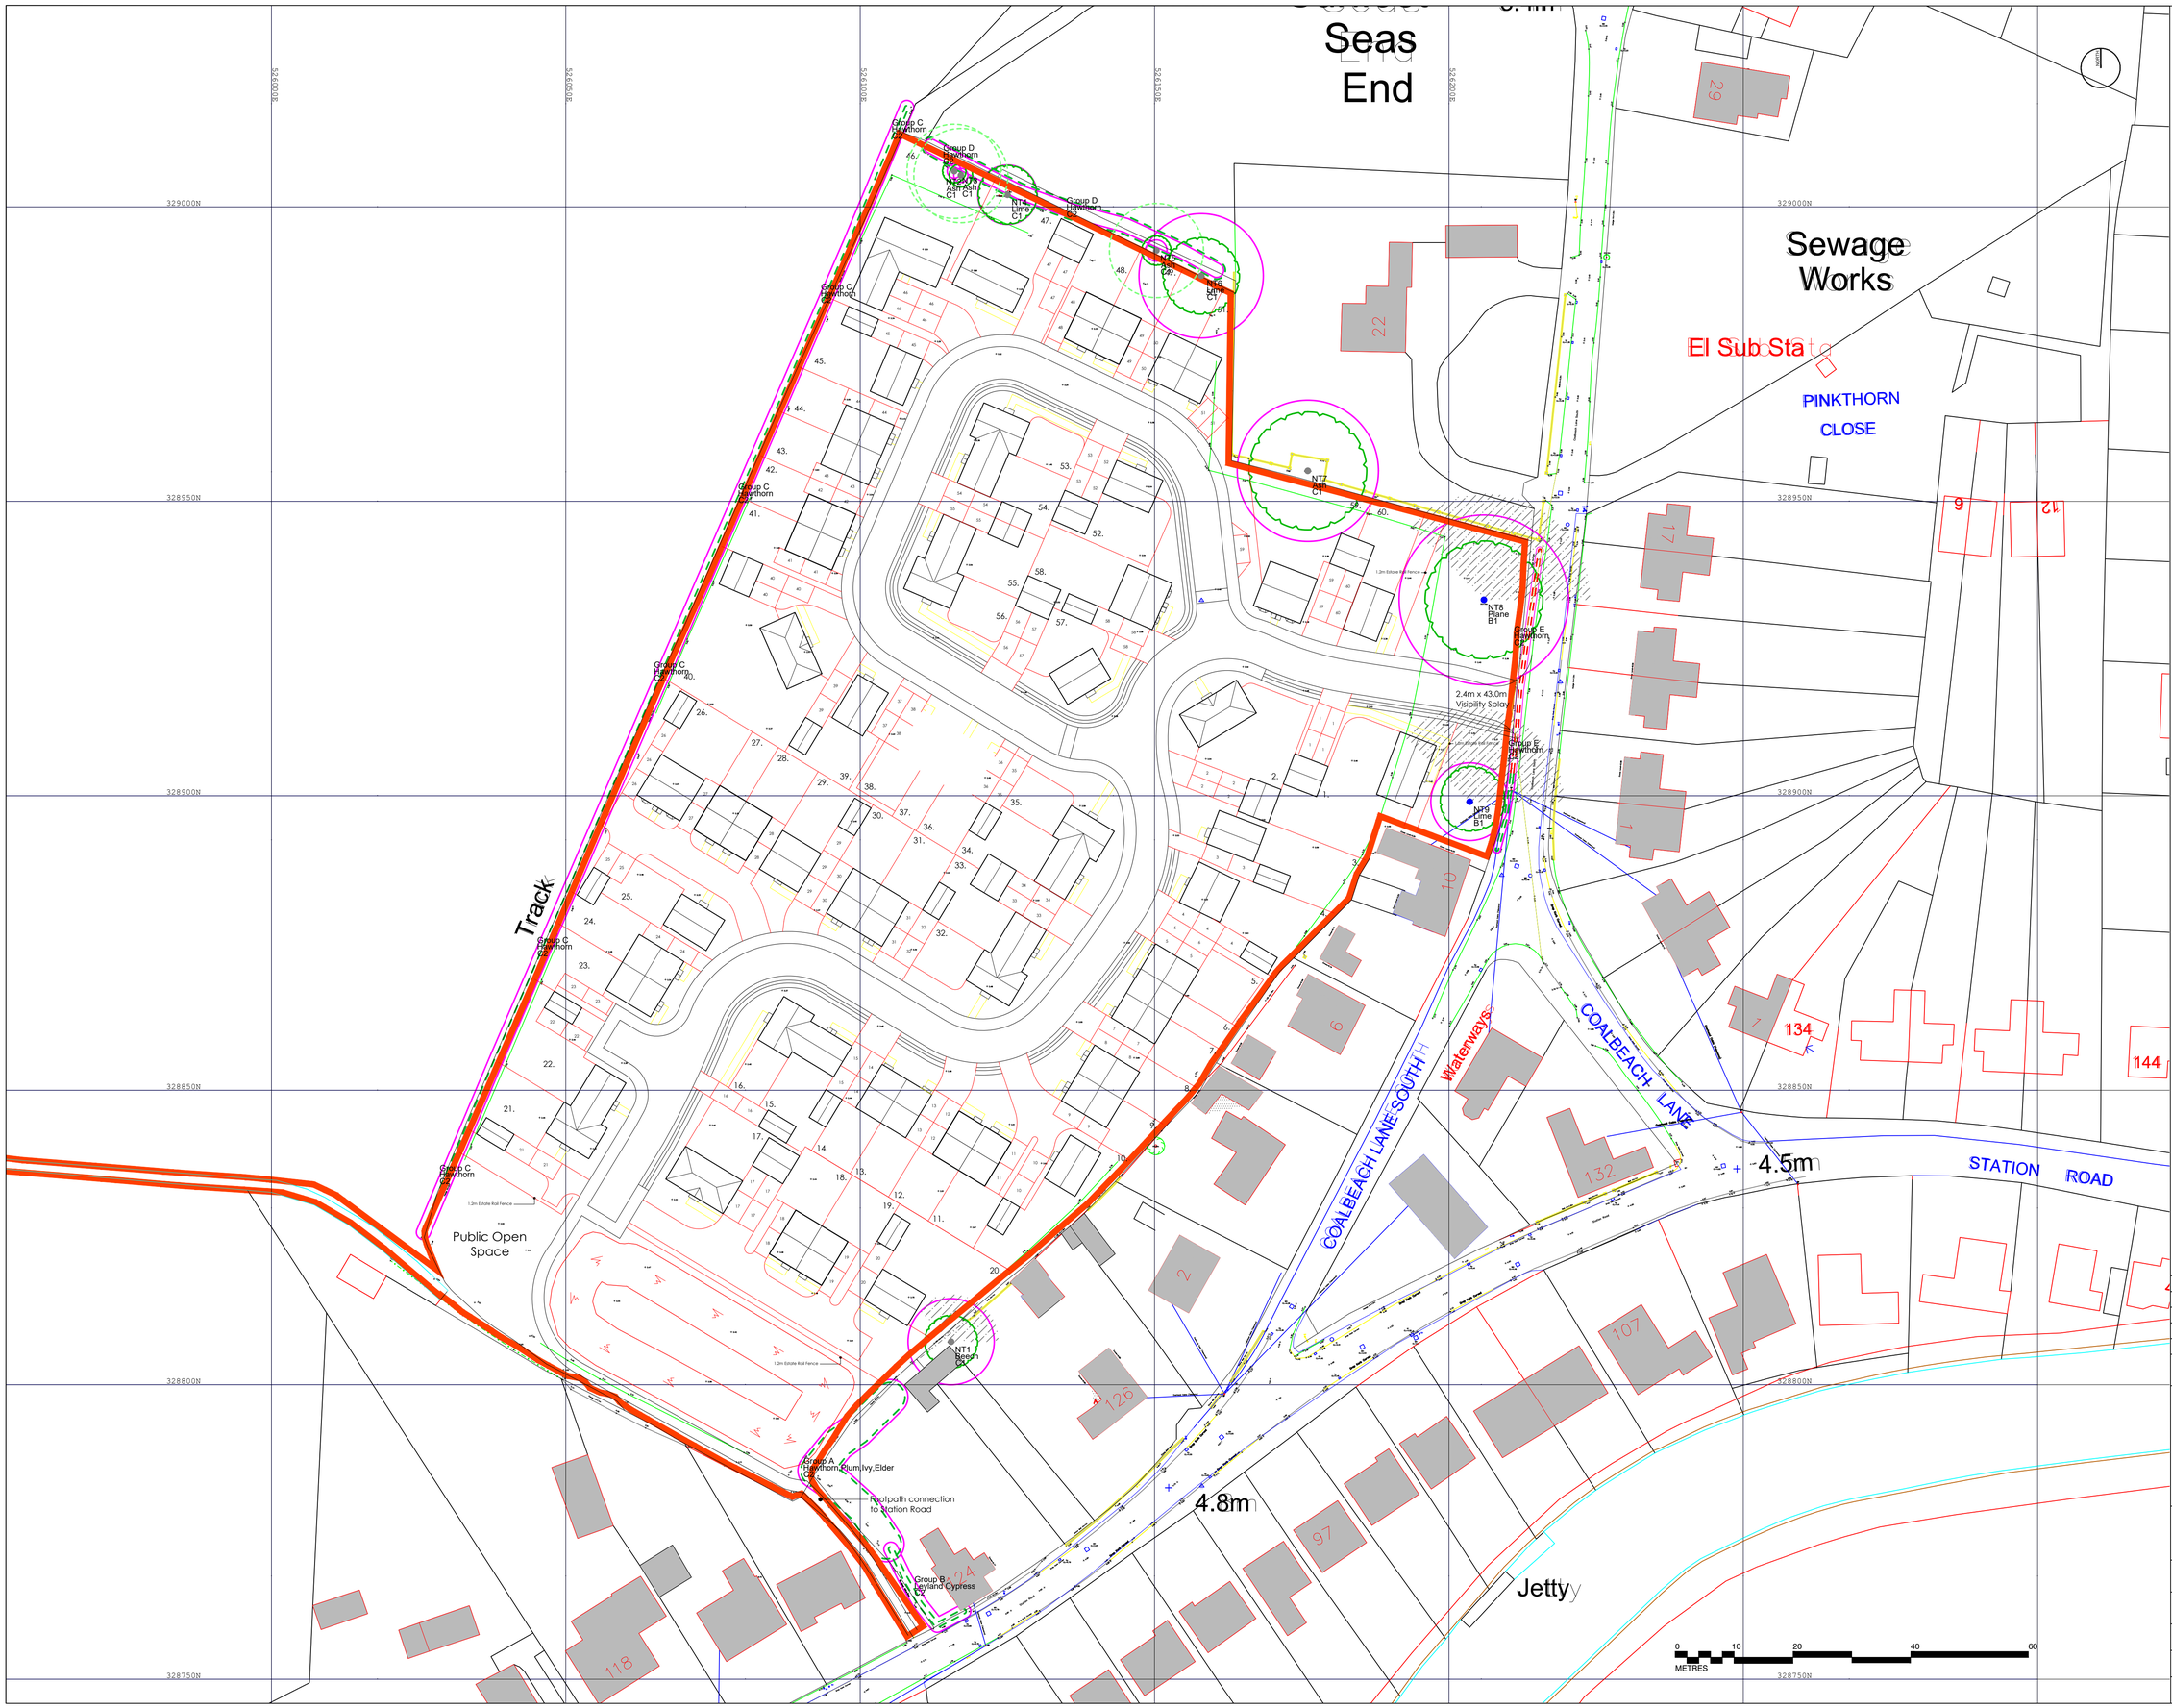


This drawing is the property of Andrew Belson Arboricultural Consultant. Copyright is reserved by him and the drawing is issued on the condition that it is not copied, reproduced, retained nor disclosed to any unauthorized person either wholly or in part without the consent of Andrew Belson.

NOTES: Based on topographical survey drawing 415.ES.01 and proposed site layout plan 415.SK.02

The original of this drawing was produced in colour – a monochrome copy should not be relied upon

KEY

- GRADE A TREES
- GRADE B TREES
- GRADE C TREES
- GRADE U TREES
- ROOT PROTECTION AREA
- CANOPY OUTLINE - INDIVIDUAL TREE
- CANOPY OUTLINE - GROUPS
- CANOPY OUTLINE - FUTURE POTENTIAL
- TREES IMPLICATED FOR REMOVAL
- INDICATIVE SHADE AREA

| Rev | Description | Date |
|---|---|---|
| -- | -- | -- |

Purpose of Issue
**Planning**

Andrew Belson
Arboricultural Consultant
The Tree House
Unit 1a, Station Road
Uppingham, Oakham
LE15 9TX
t: 01572 823637
e: info@belsontreesurvey.co.uk

Client
Seagate Homes

Project
Coalbeach Lane South, Surfleet

Drawing Title
Arboricultural Implications Plan

| Drawn | Checked | Reviewed | Date |
|---|---|---|---|
| AMB | -- | -- | 24/03/2020 |
| Job No. | Scale | Sheet Size | Revision |
| 3916 | 1:500 | A1 | — |

Drawing Number
3916.Surfleet.Studio11.AIP