


SMITH FLOWERS
Ash House Farm, Surfleet.

Pell 4DB

Scale 1:2500

100m

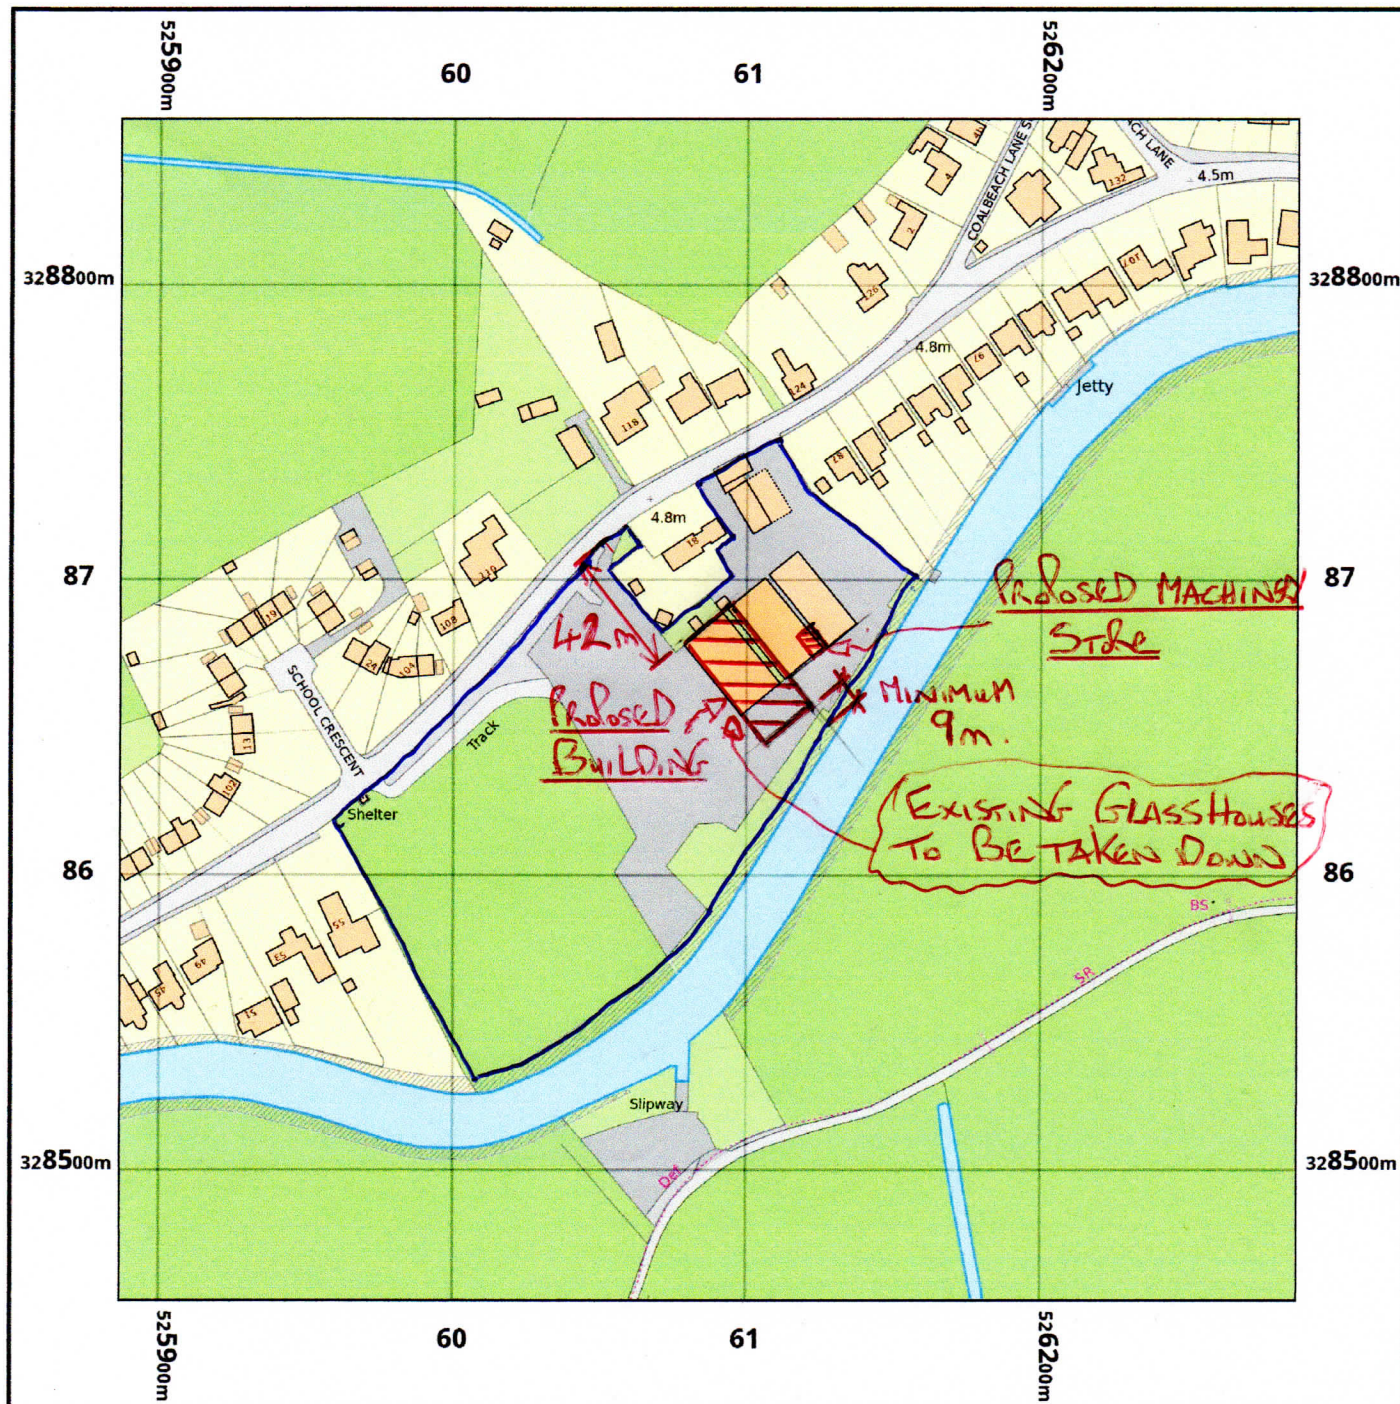

© Crown copyright and database rights 2020 Ordnance survey 100048957. The representation of road, track or path is no evidence of a boundary or right of way. The representation of features as lines is no evidence of a property boundary



Supplied by: www.ukmapcentre.com
Serial No: 197074
Centre Coordinates: 526087,328656
Production Date: 28/10/2020 09:21:16