
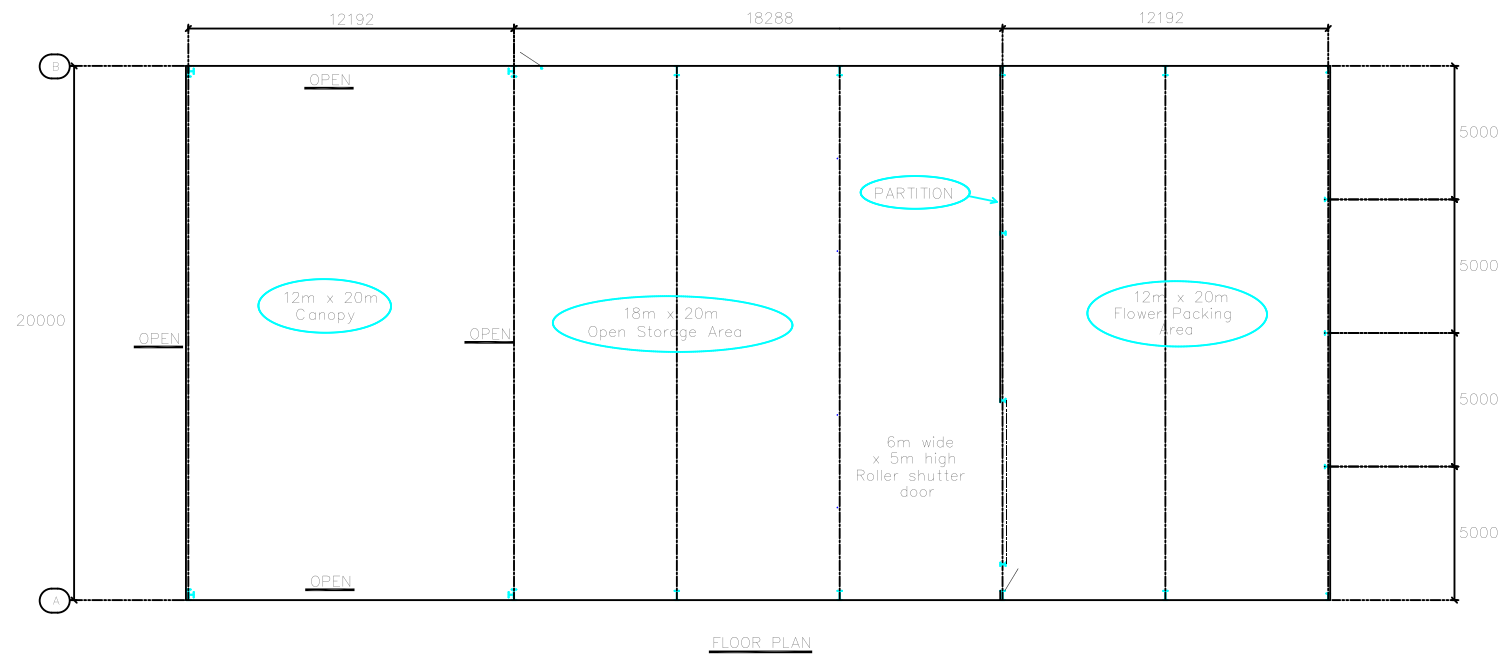


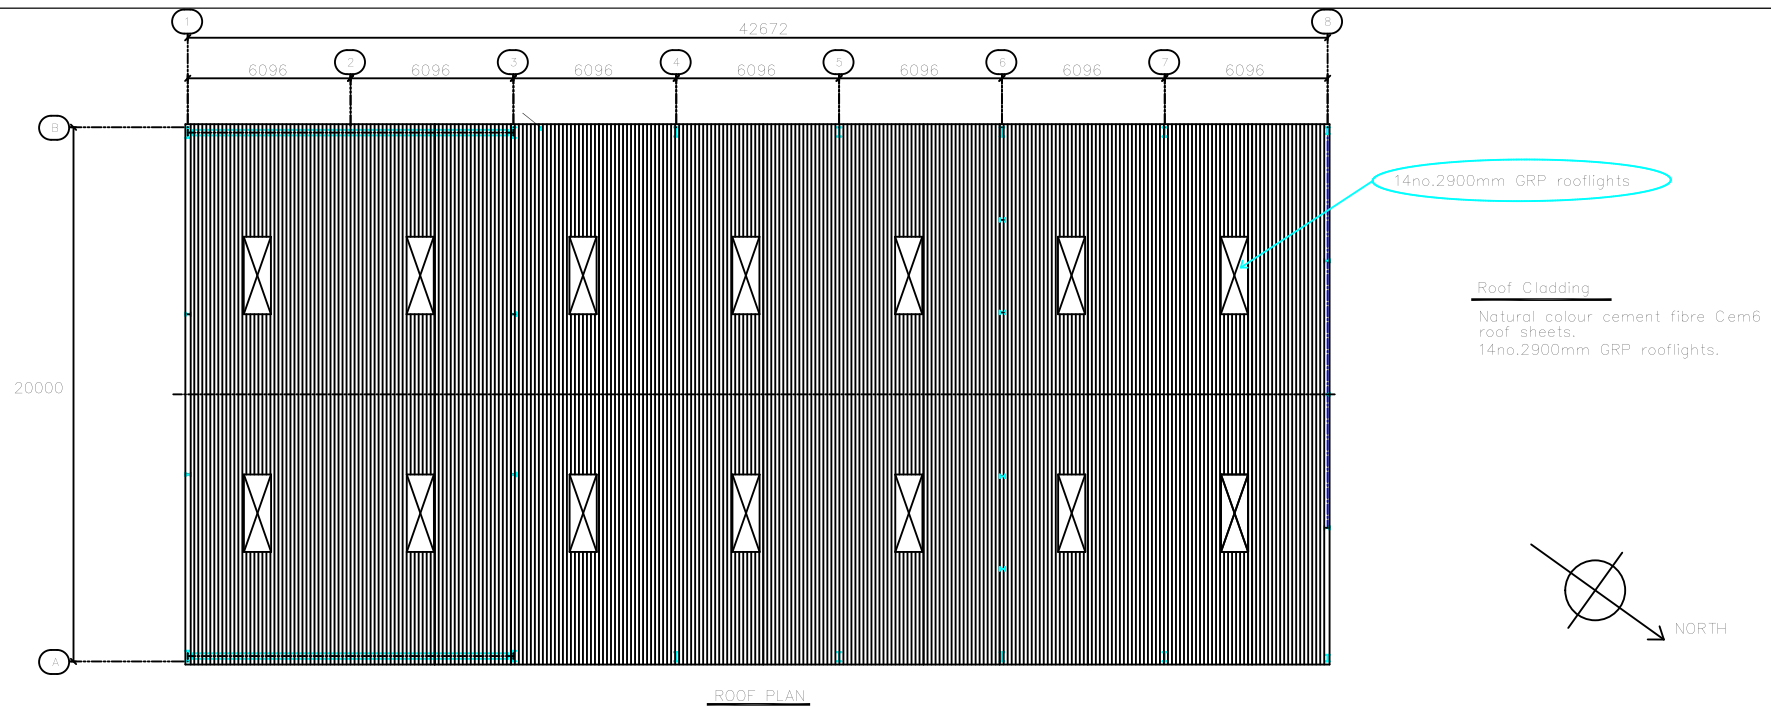

					GENERAL NOTES:	CLIENT			DRAWN		D.P.		12/10/20		B. Pope & Sons Ltd. Church Farmyard Sempringham Sleaford, Lincs. NG34 0LU Tel: 01529 241493 Fax: 01529 241493 Email: sales@bpopeandsons.co.uk					
						Snaith Flowers Ltd			CHECKED											
						PROJECT														
						Flower Storage Building with Canopy														
						TITLE														
						Ash House Farm, Station Road, Surlfleet, Spalding, Lincs. PE11 4DB														
	A	D.P.	29/10/20	Doors moved on Partition									SCALE		JOB No		DWG No.		REV	
	REV	BY	DATE	DETAILS									1:100				BP/SF1		A	