
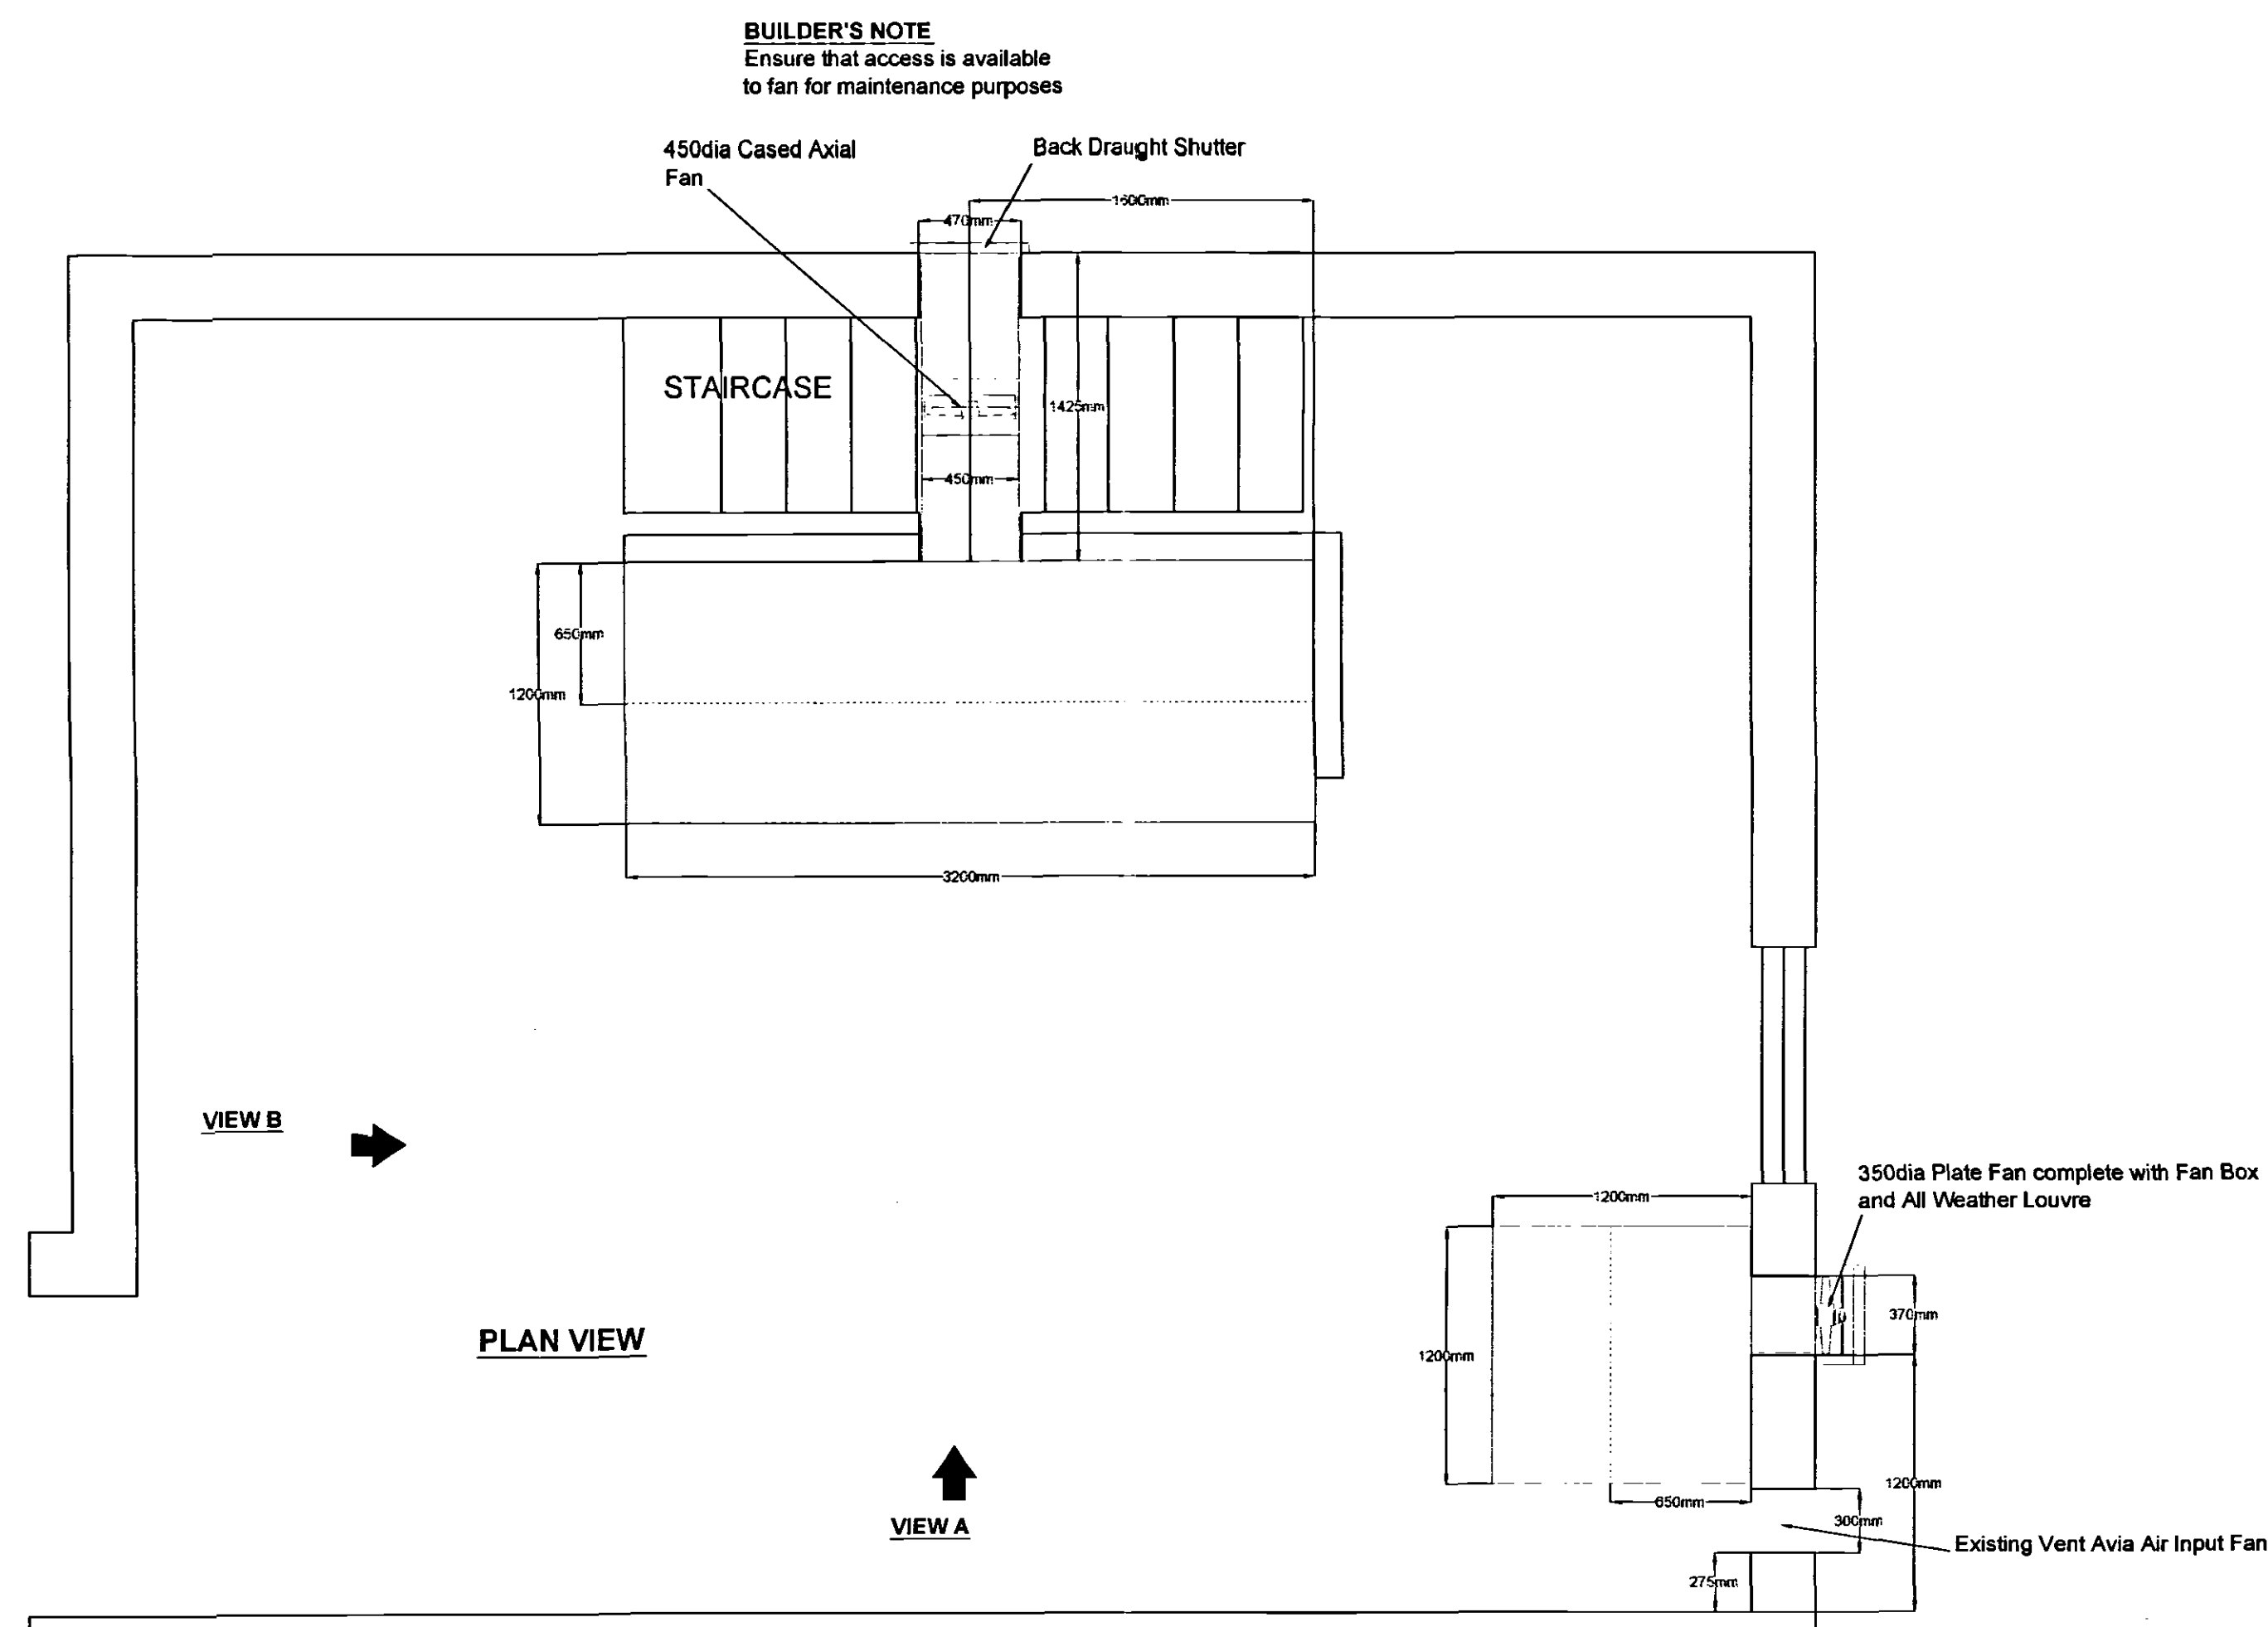
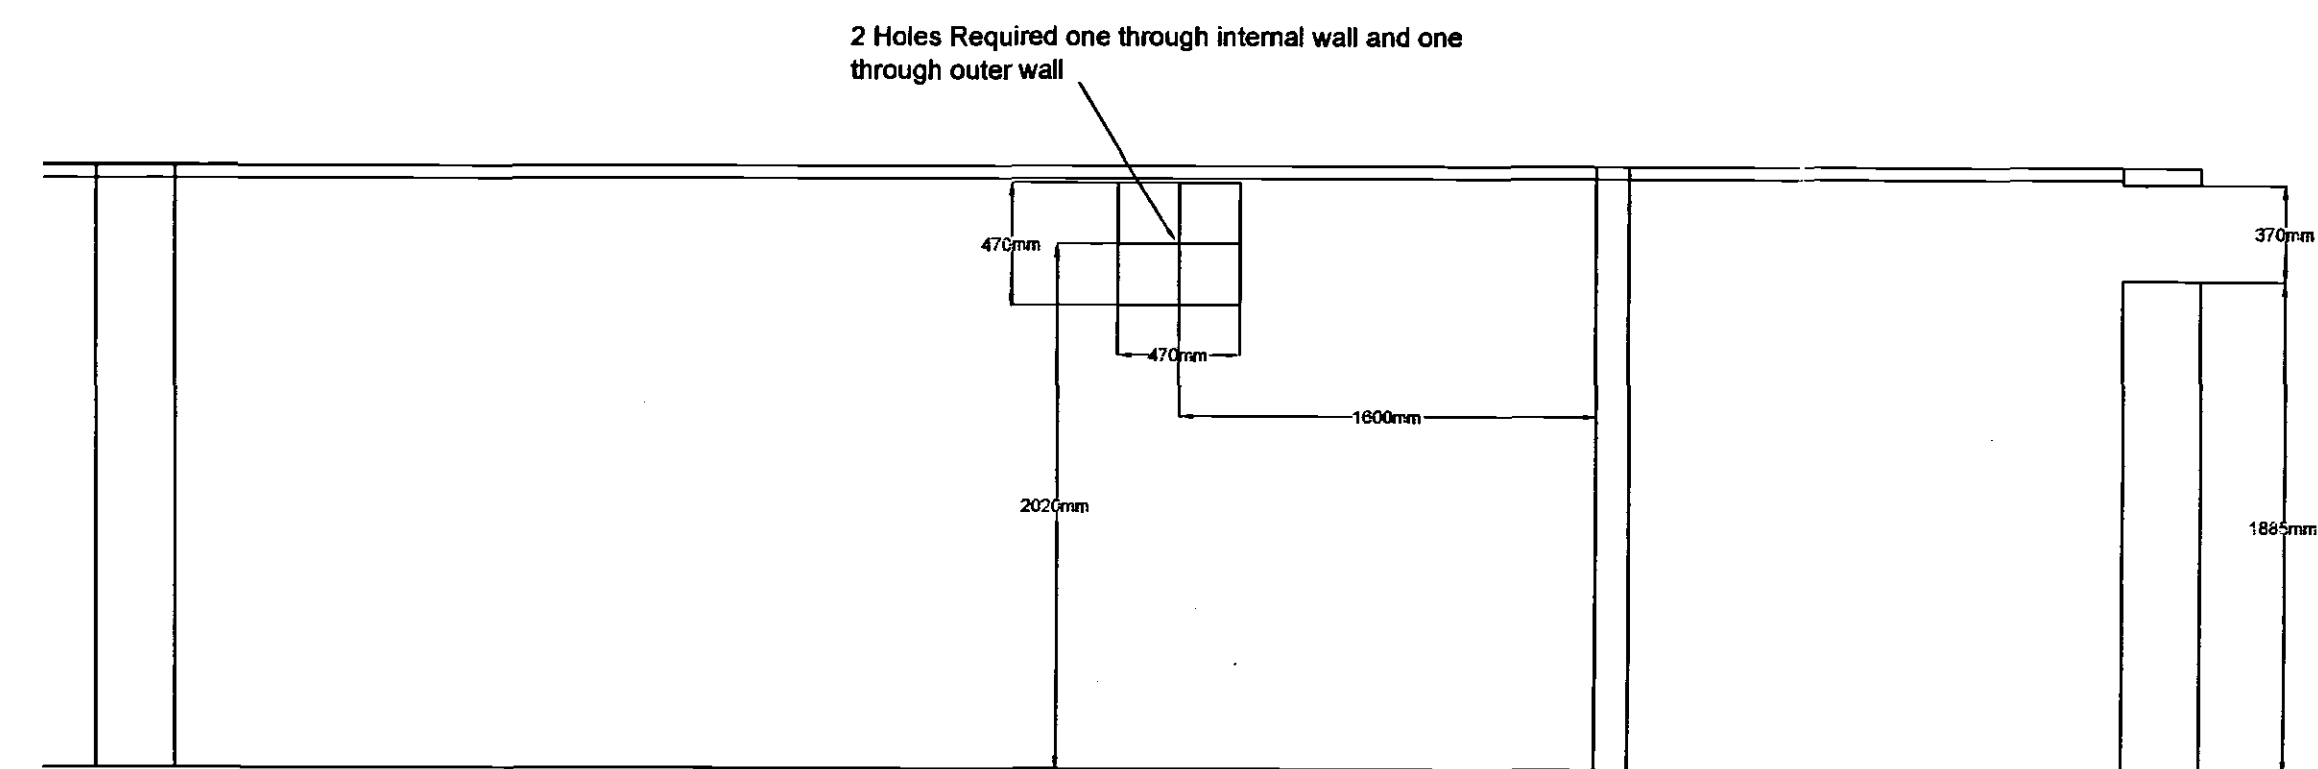
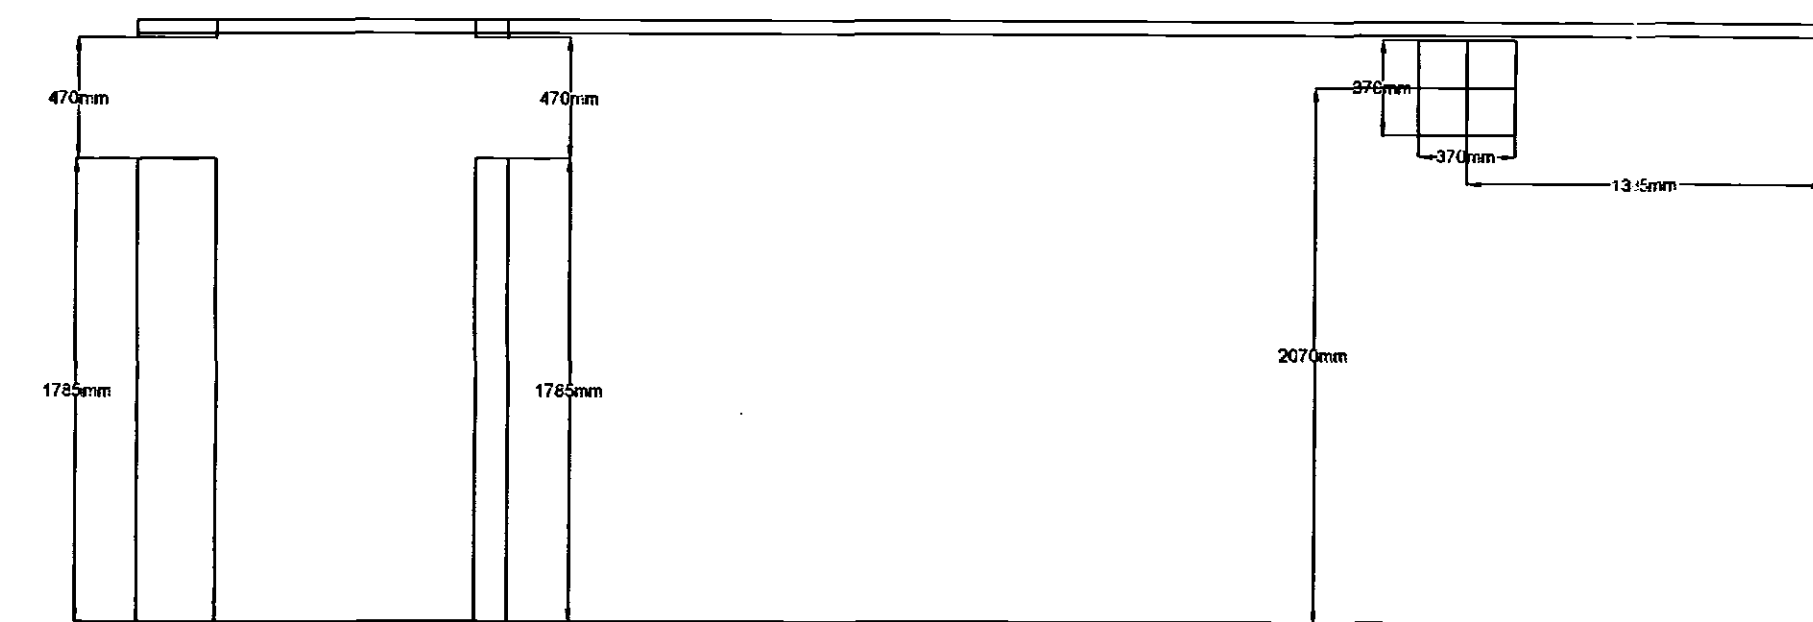
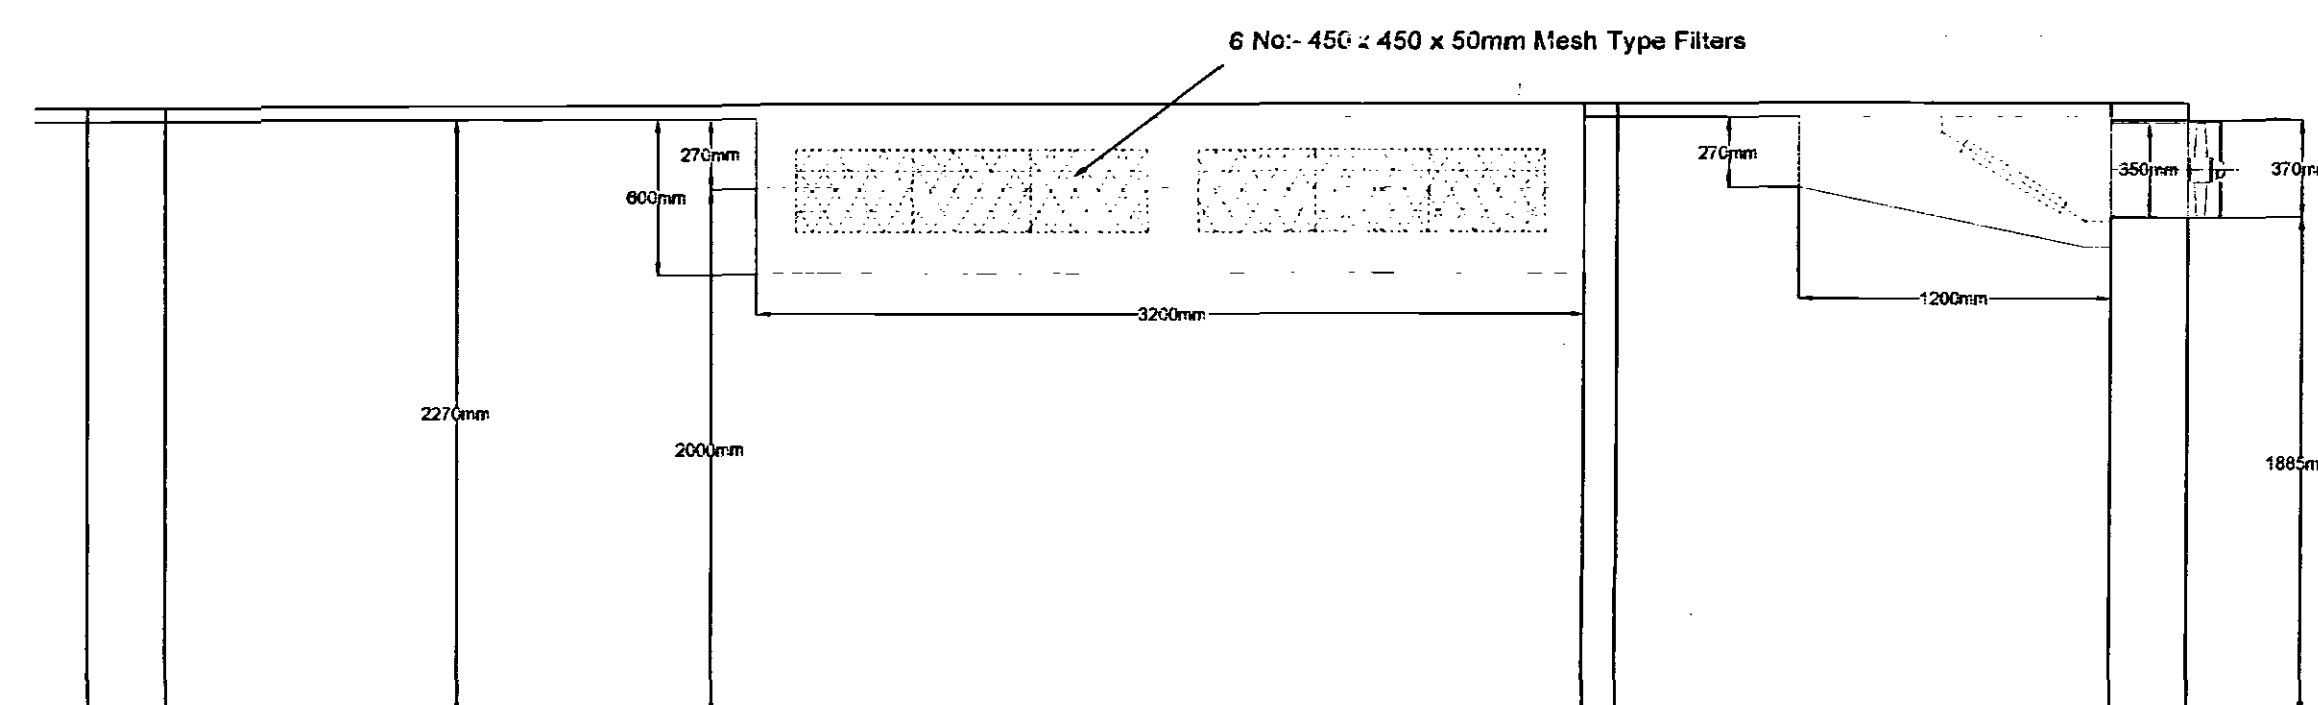


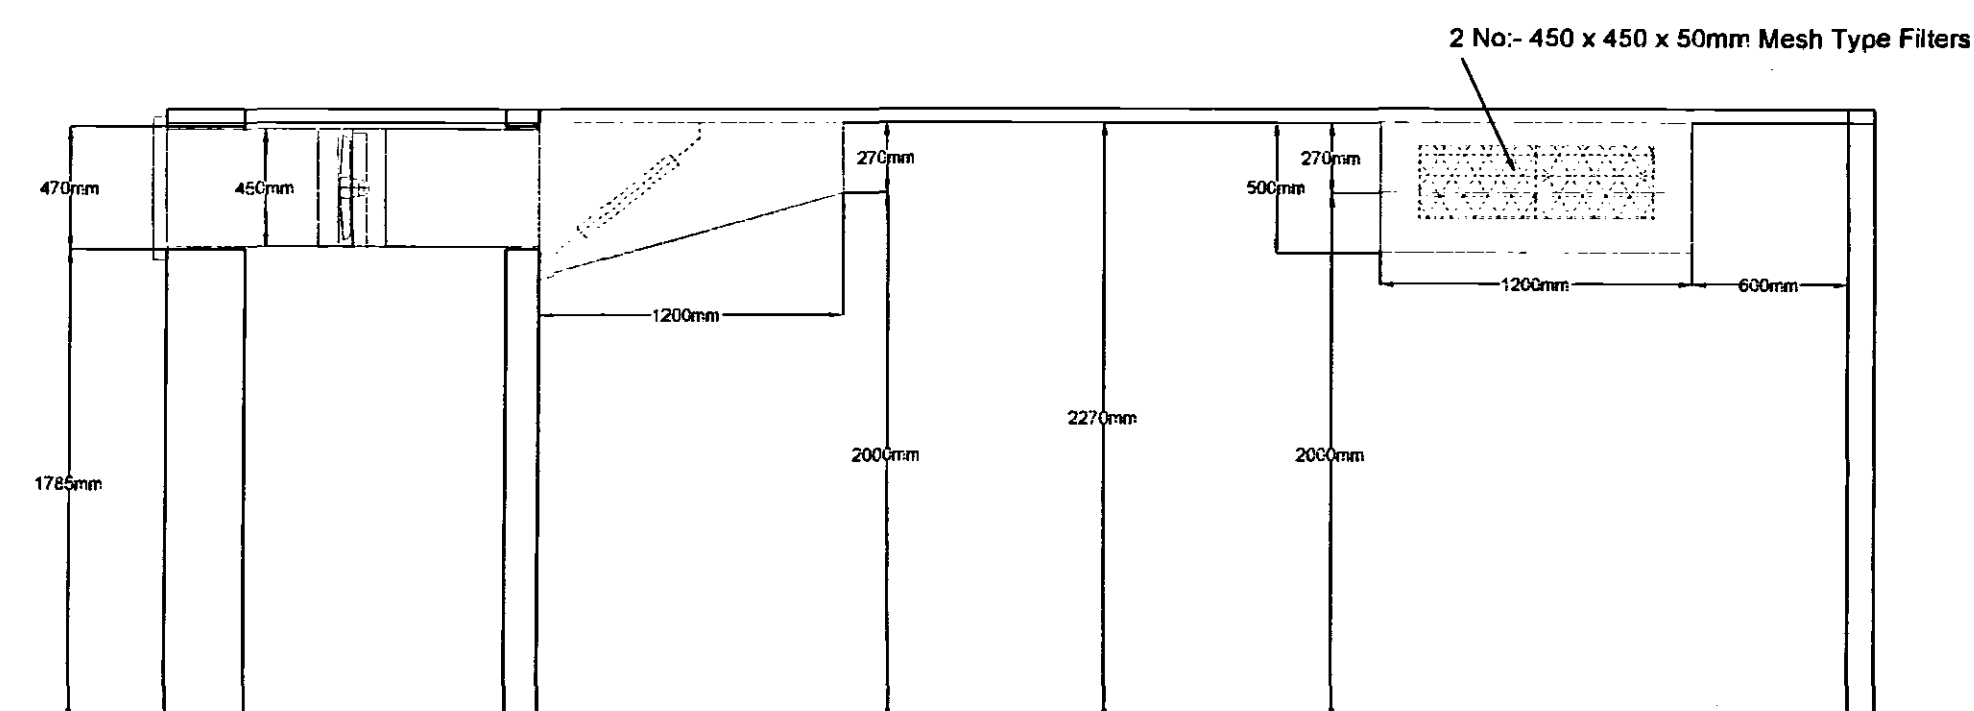

NOTE:-
Builder to supply scaffold in staircase when installing canopies
Ensure that access is made available to the 450dia fan in stairwell for maintenance purposes

Dwg for: **WELEQUIP LIMITED**
ORDER No- 243224
Ship Inn - Sialding
FABRICATON DETAILS

Drawn - 15.07.03 - VMN

BRIDGE CATERNG FABRICATIONS LIMITED
Bridge House
Vale Street, Haslingdn
Lancashire, BB4 6J1
Email - info@bridgecattfab.co.uk
Phone 01708 - 218777, Fax 0171 222480

Plan Development
- 7 AUG 2003
0930/03

**DETERMINED
PLAN**