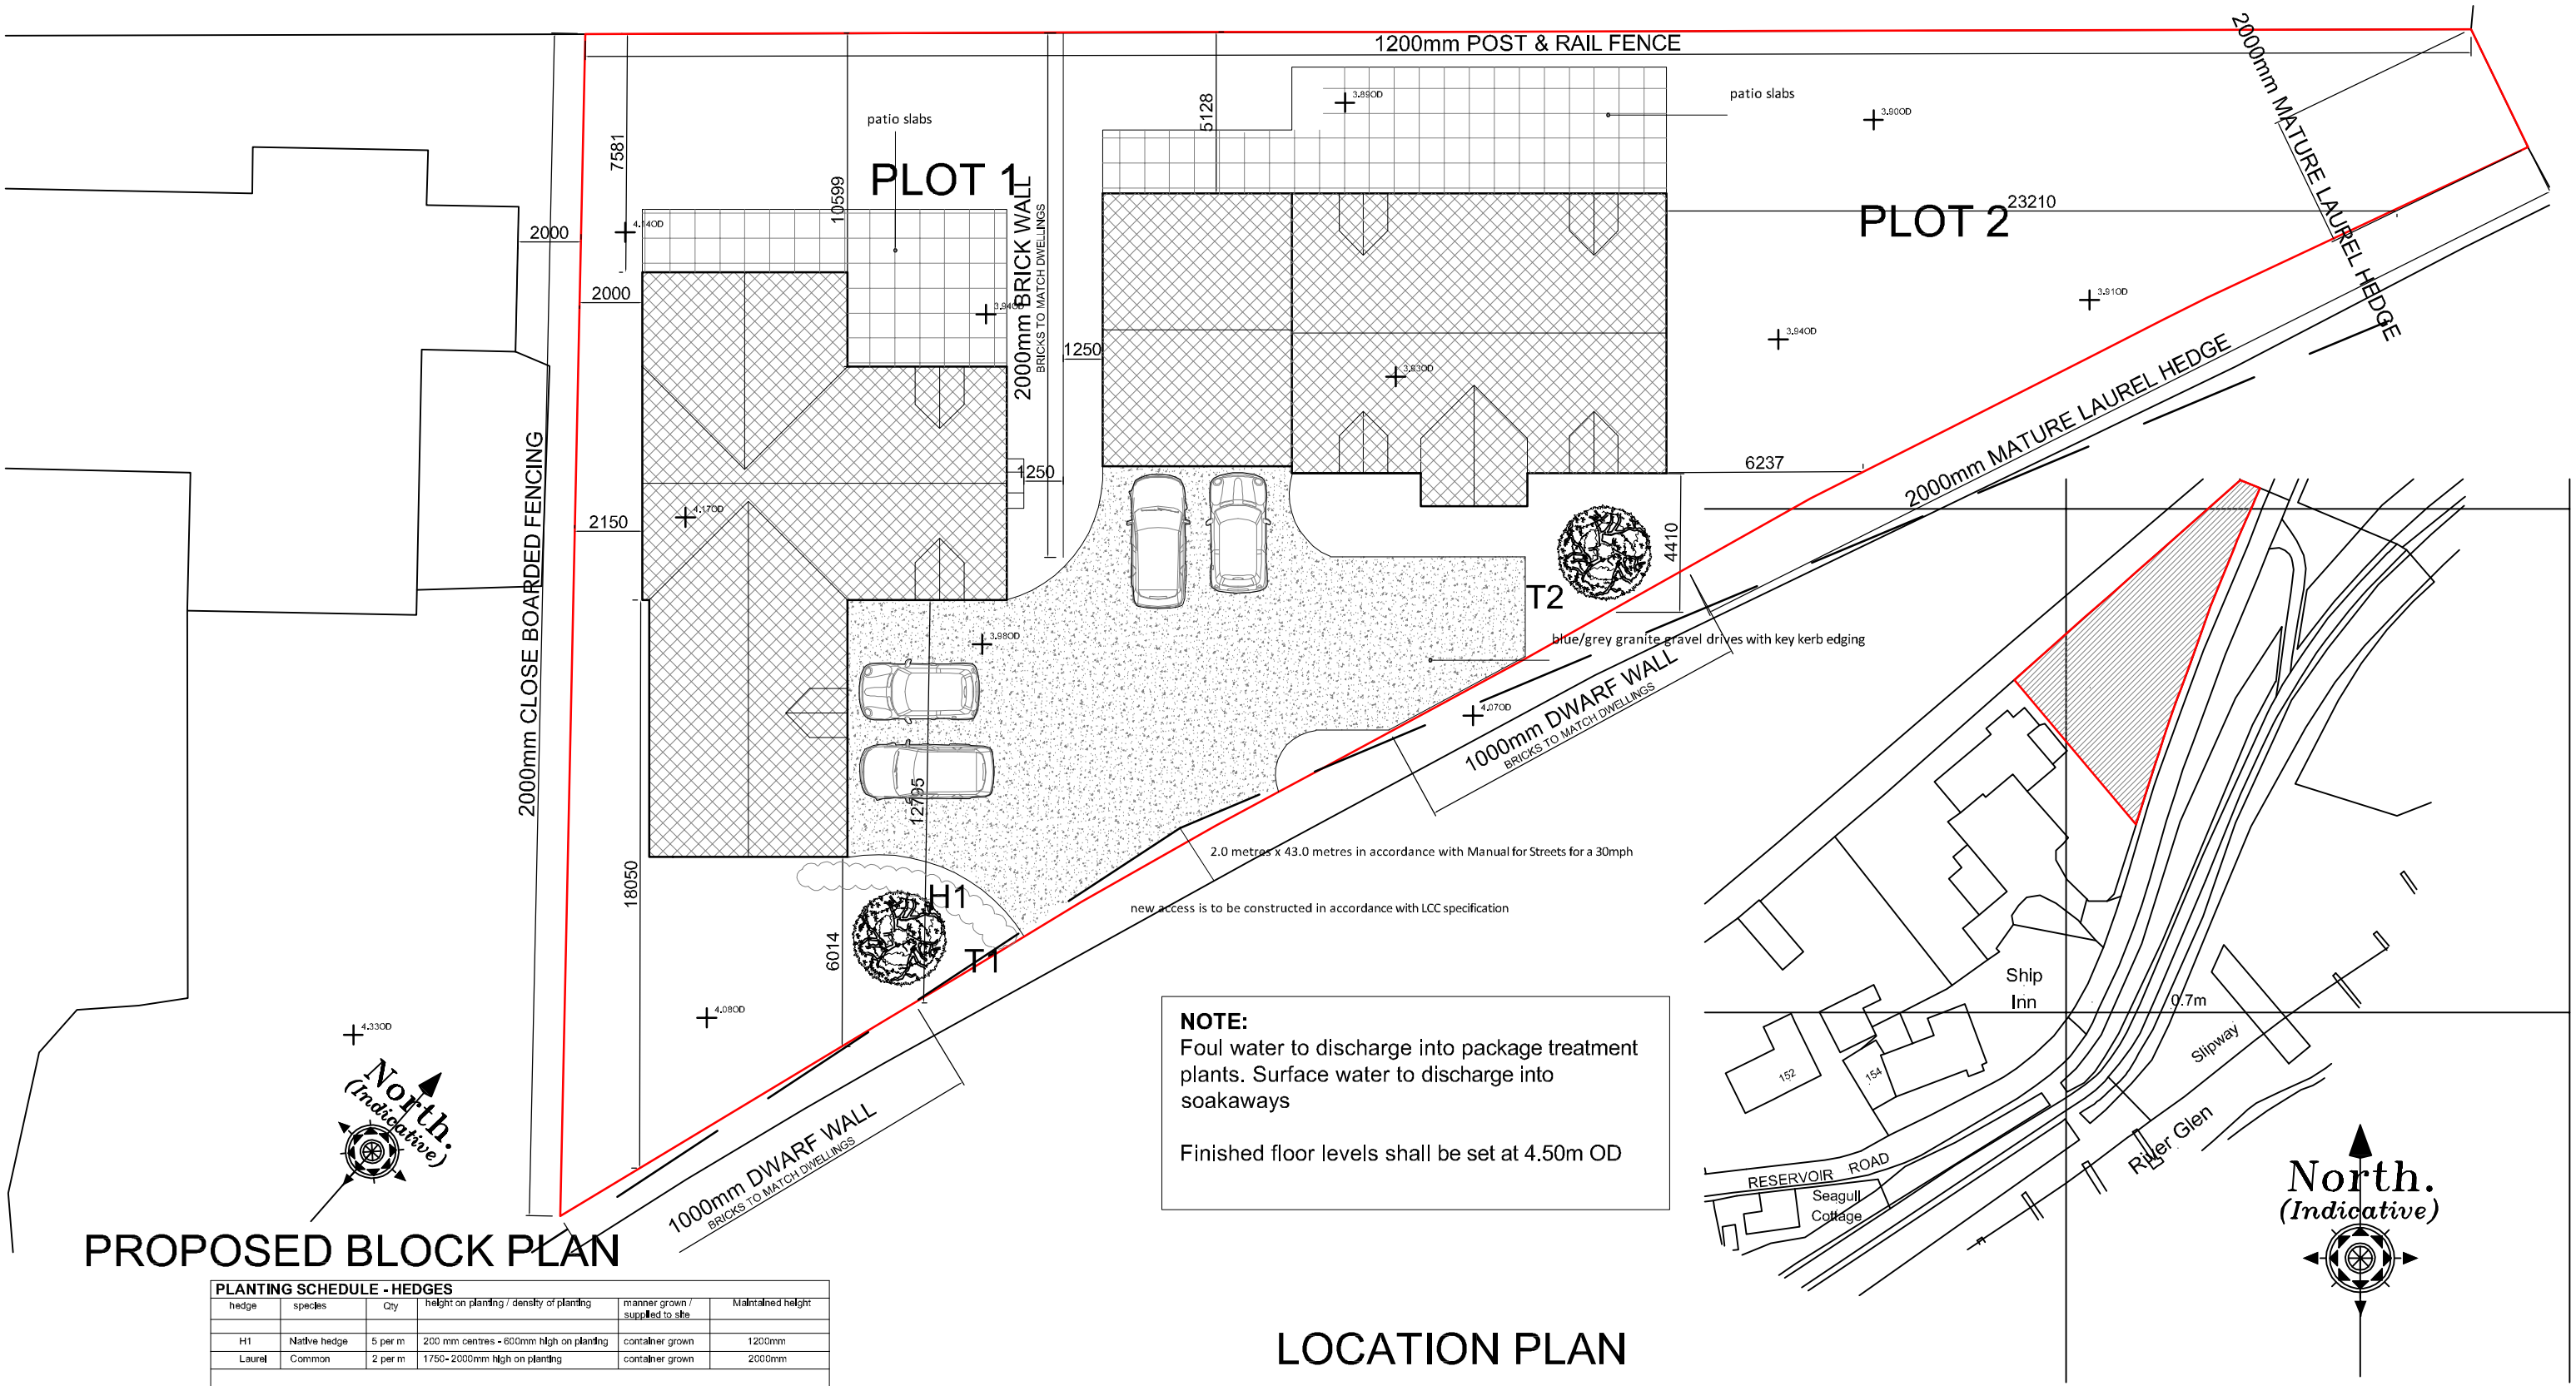


NOTE:
Foul water to discharge into package treatment plants. Surface water to discharge into soakaways

Finished floor levels shall be set at 4.50m OD

PROPOSED BLOCK PLAN

LOCATION PLAN

PLANTING SCHEDULE - HEDGES

hedge	species	Qty	height on planting / density of planting	manner grown / supplied to site	Maintained height
H1	Native hedge	5 per m	200 mm centres - 600mm high on planting	container grown	1200mm
Laurel	Common	2 per m	1750- 2000mm high on planting	container grown	2000mm

PLANTING AND AFTERCARE

All ground to be properly cultivated and tilthed prior to planting, and treated with slow release fertiliser. Weeds and foreign material including large stones are to be removed from site.
All shrubs to be planted at centres specified and watered on completion
Trees to be planted in shallow pits with a layer of compost at the bottom, and are to be staked and tied with proprietary ties. The stakes are to be at least 600mm longer than the staked height of the tree to ensure that sufficient is driven into the ground.
Bare ground within and around shrubs and trees to be covered with tree bark.
Shrubs and trees to be watered in dry periods.
Any plants that die are to be replaced
Tree ties are to be replaced as necessary
All trees and shrubs are to be maintained for a five year period beginning with the date of completion of the scheme and, during that period, all losses shall be made good.

TREES - PLANTING AND MAINTENANCE SCHEDULE

New Trees

T1 Acer
T2 Cherry

New trees to be half standard 1800 mm high with well-developed fibrous roots.
On windward side provide pressure treated timber stake to support bottom 3rd of tree.
Set each tree in minimum 300 x 300 x 300 mm pit with peat mulching in base.
Ensure tree is well-heeled in.
Provide protection if rabbits are a problem.
Provide mulching mat to suppress weed growth around base of tree or until tree is established and cover with 20mm of soil.

A	09/12/2020	AWM	Amendment to plot 1 position, FF level, boundary treatments and new access
Revision	Date	Drawn	Description

Client Tawny Homes

Project Proposed New Dwellings, Reservoir Road Surfleet Seas End

Drawing Planning Block & Location Plans

Scale 1:200, 1:1250 @ A3 Drawn AWM Checked TAC Date 29/10/2020

Drawing No. 20/568/PA/006

Trevor A Clay RIBA Ltd, 14 Old Fendike Road, Weston Hills, Spalding, Lincs. PE126DD
01406 380027 07778 597975 trevor@tacarchitects.co.uk www.tacarchitects.co.uk