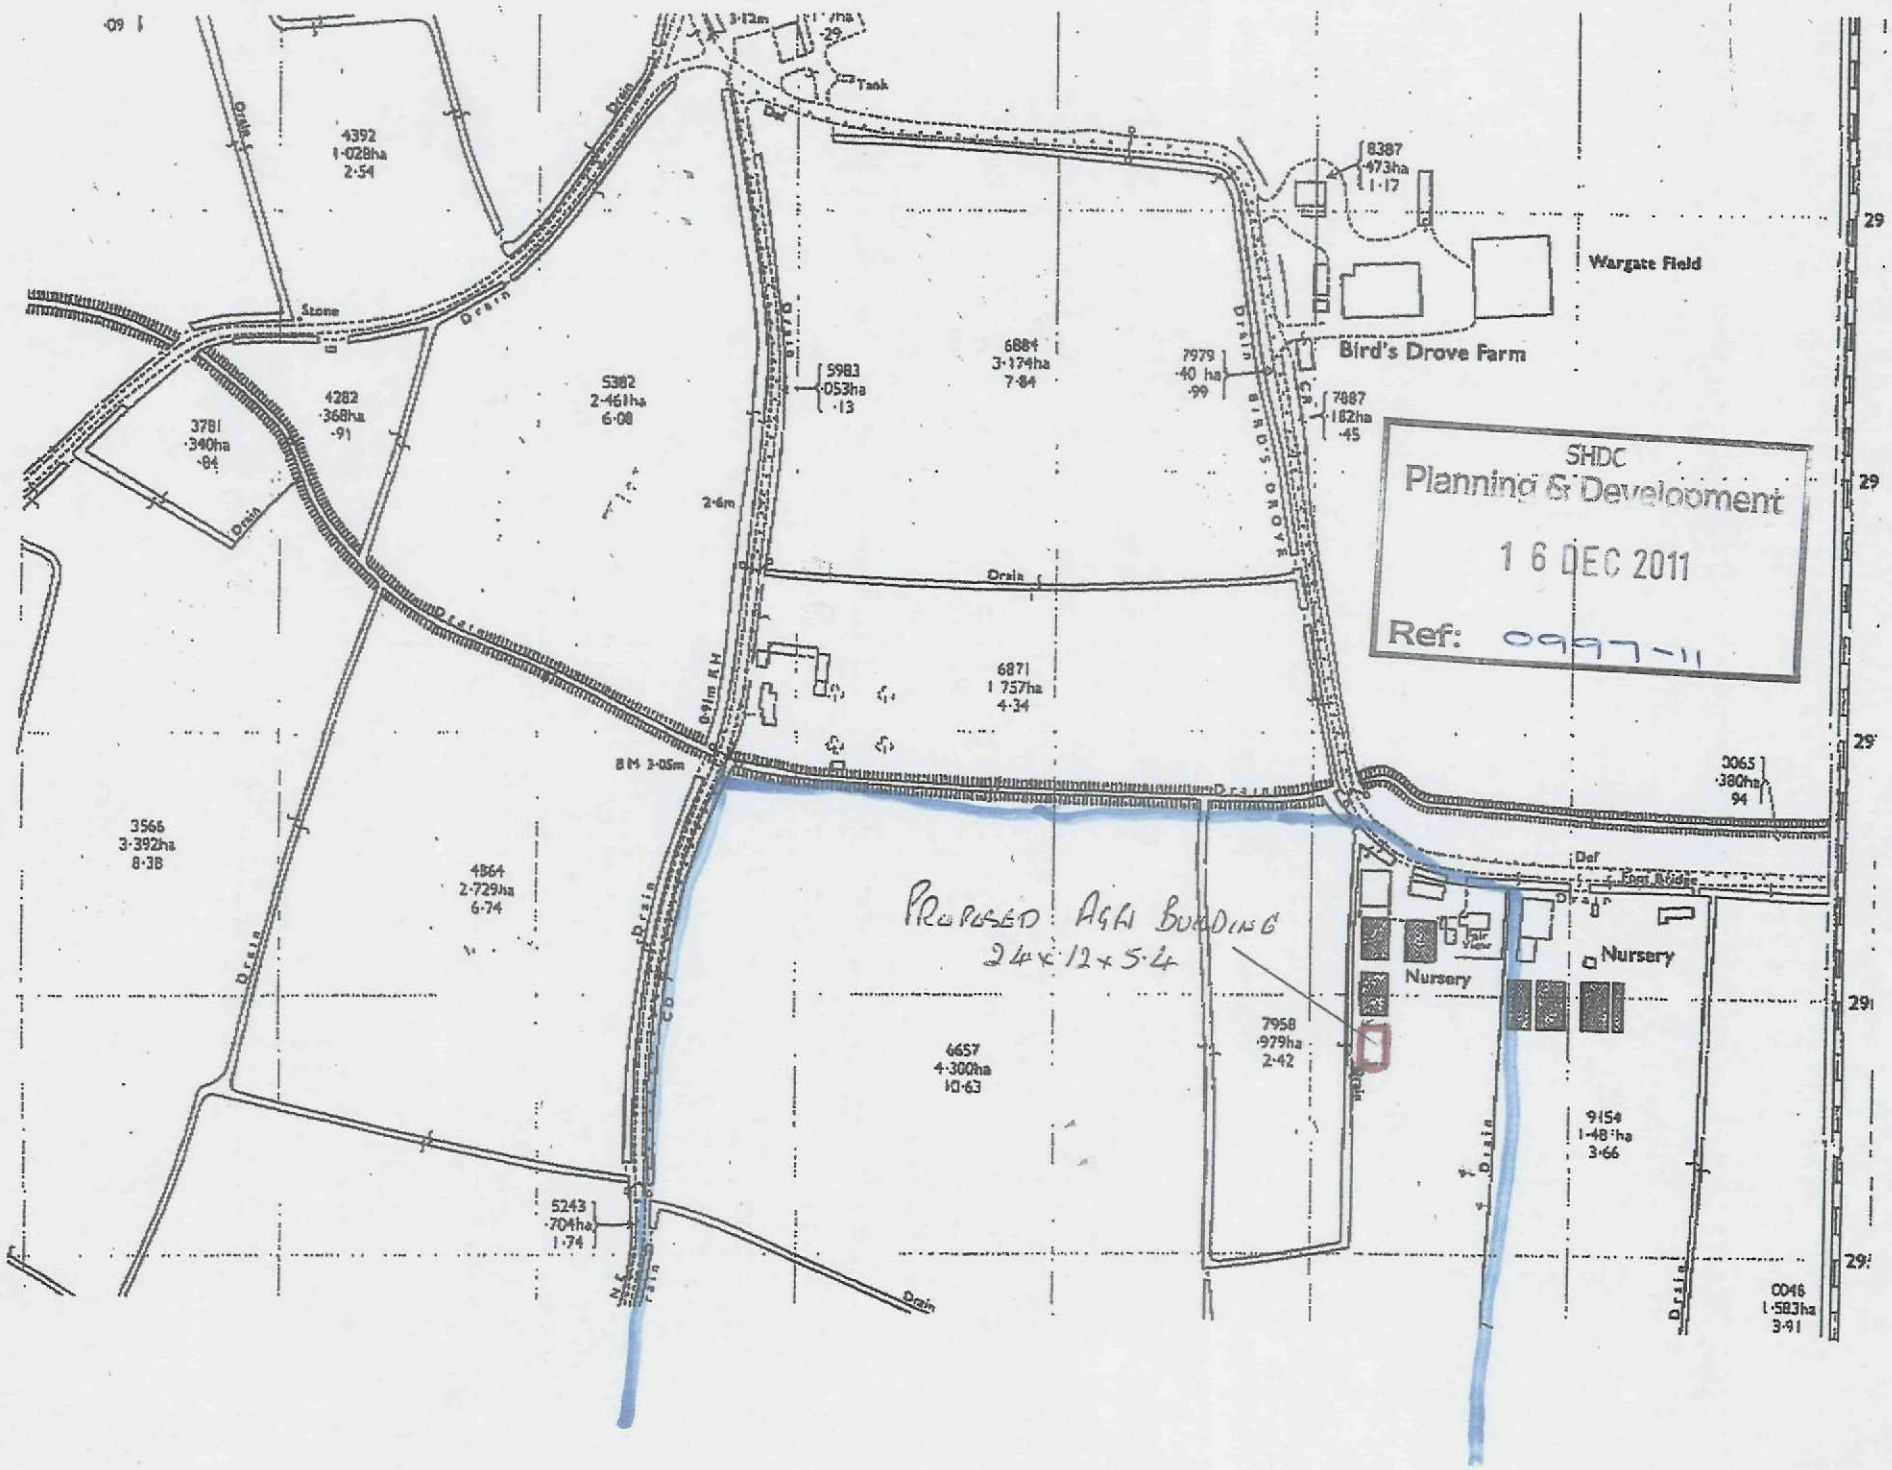

Wargate Field
Bird's Drove Farm
Nursery
Nursery
PROPOSED AGRI BUILDING
24 x 12 x 5.4
SHDC
Planning & Development
16 DEC 2011
Ref: 0997-11