
LOCATION PLAN

= Cherry + Apple Trees
Approx 4 - 5m tall.

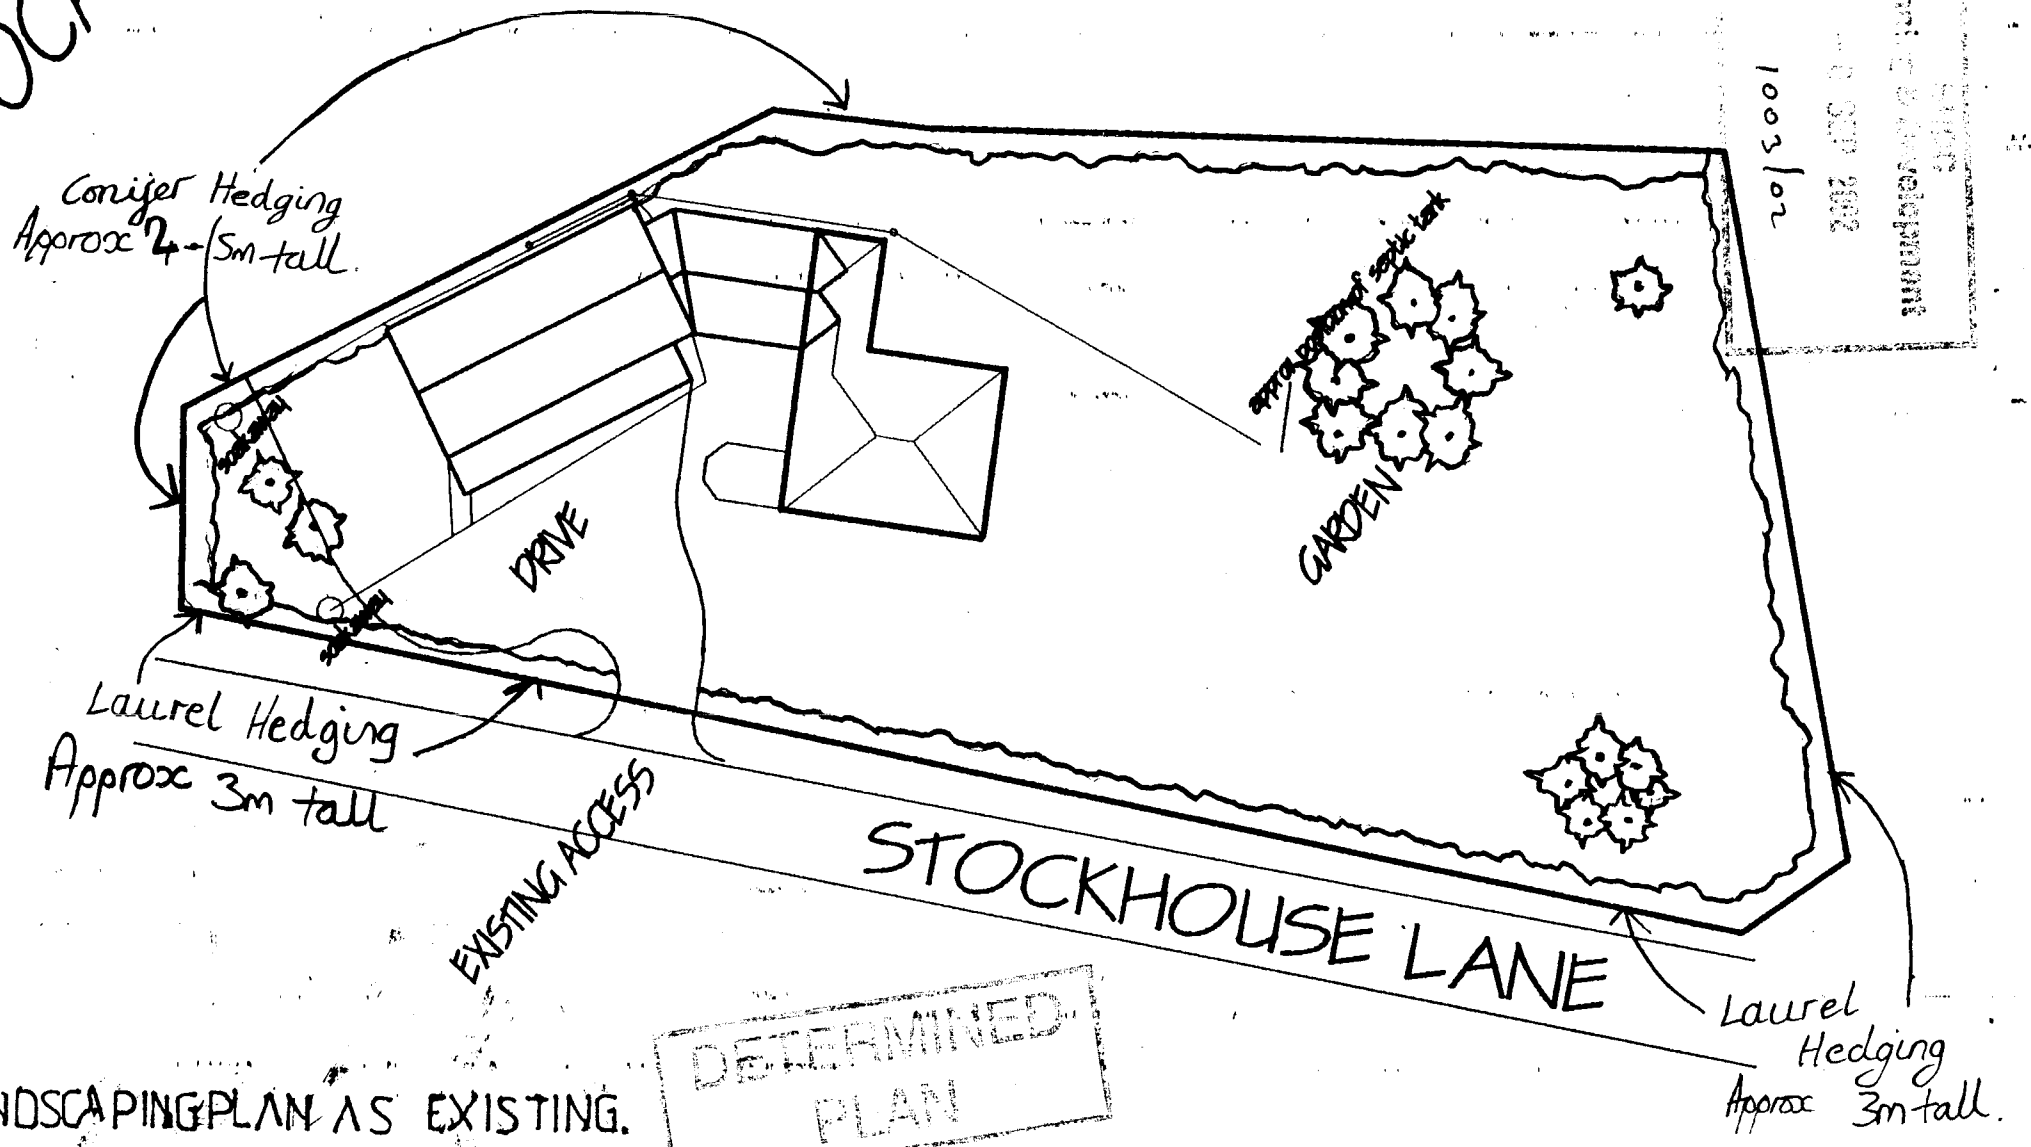

LANDSCAPING PLAN AS EXISTING.

DETERMINED
PLAN