
NOTES:
PLANTING DETAILS ARE FOR INFORMATION ONLY AND SUBJECT TO SOIL ANALYSIS AND DETAILED PLANTING DESIGN

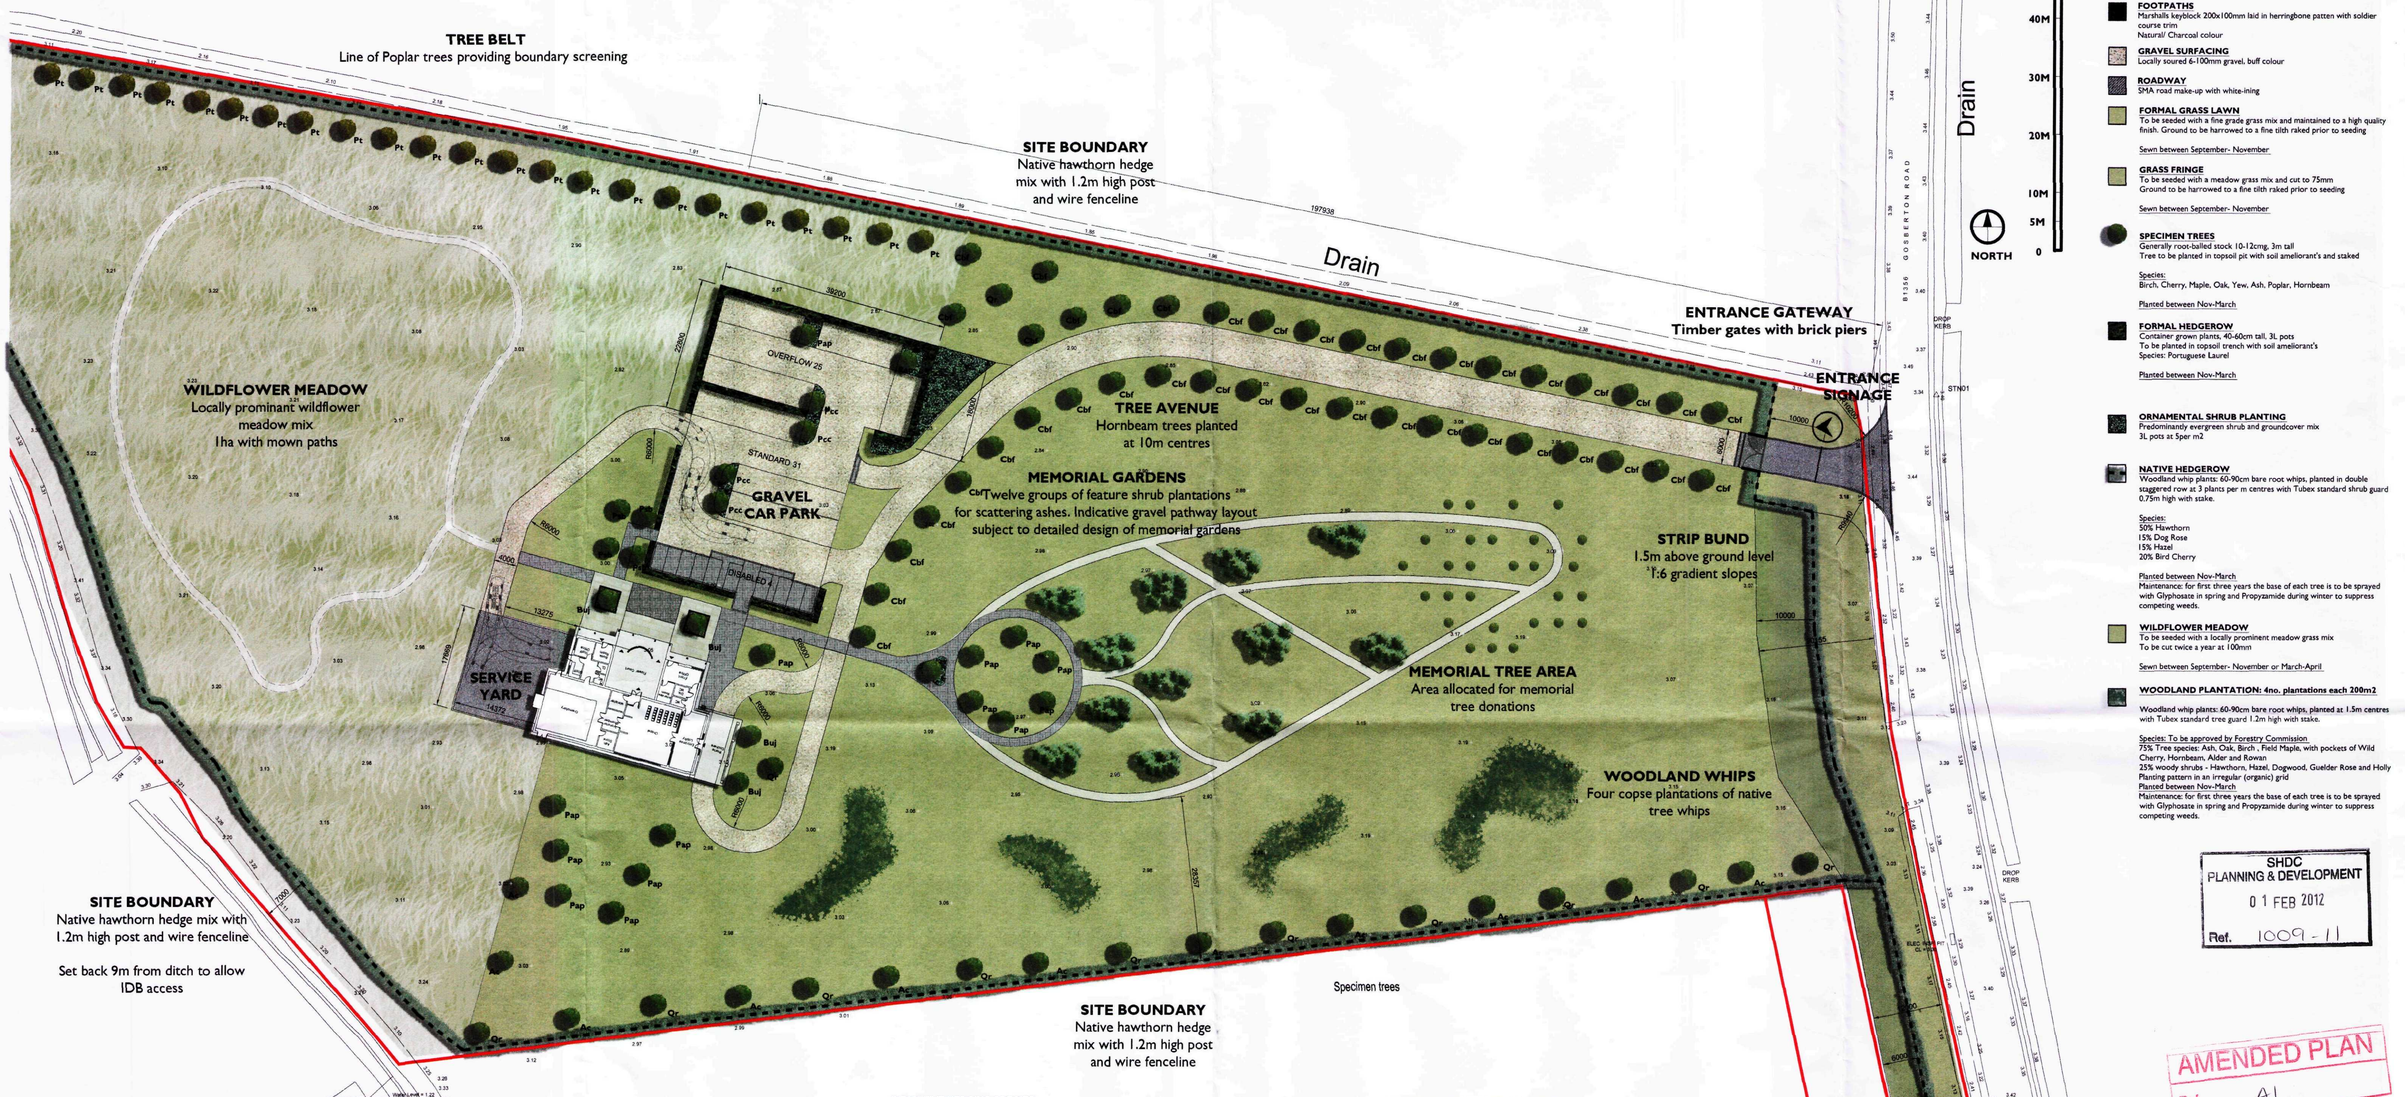

Legend

- **PAVING** — Marshalls saxon paving 400x400mm laid in grid. Natural/ Charcoal colour
- **FOOTPATHS** — Marshalls keyblock 200x100mm laid in herringbone patten with soldier course trim. Natural/ Charcoal colour
- **GRAVEL SURFACING** — Locally soured 6-100mm gravel, buff colour
- **ROADWAY** — SMA road make-up with white-ining
- **FORMAL GRASS LAWN** — To be seeded with a fine grade grass mix and maintained to a high quality finish. Ground to be harrowed to a fine tilth raked prior to seeding. Sewn between September- November
- **GRASS FRINGE** — To be seeded with a meadow grass mix and cut to 75mm. Ground to be harrowed to a fine tilth raked prior to seeding. Sewn between September- November
- **SPECIMEN TREES** — Generally root-balled stock 10-12cmg, 3m tall. Tree to be planted in topsoil pit with soil ameliorant's and staked. Species: Birch, Cherry, Maple, Oak, Yew, Ash, Poplar, Hornbeam. Planted between Nov-March
- **FORMAL HEDGEROW** — Container grown plants, 40-60cm tall, 3L pots. To be planted in topsoil trench with soil ameliorant's. Species: Portuguese Laurel. Planted between Nov-March
- **ORNAMENTAL SHRUB PLANTING** — Predominandy evergreen shrub and groundcover mix 3L pots at 5per m2
- **NATIVE HEDGEROW** — Woodland whip plants: 60-90cm bare root whips, planted in double staggered row at 3 plants per m centres with Tubex standard shrub guard 0.75m high with stake. Species: 50% Hawthorn, 15% Dog Rose, 15% Hazel, 20% Bird Cherry. Planted between Nov-March. Maintenance: for first three years the base of each tree is to be sprayed with Glyphosate in spring and Propyzamide during winter to suppress competing weeds.
- **WILDFLOWER MEADOW** — To be seeded with a locally prominent meadow grass mix. To be cut twice a year at 100mm. Sewn between September- November or March-April
- **WOODLAND PLANTATION: 4no. plantations each 200m2** — Woodland whip plants: 60-90cm bare root whips, planted at 1.5m centres with Tubex standard tree guard 1.2m high with stake. Species: To be approved by Forestry Commission. 75% Tree species: Ash, Oak, Birch , Field Maple, with pockets of Wild Cherry, Hornbeam, Alder and Rowan. 25% woody shrubs - Hawthorn, Hazel, Dogwood, Guelder Rose and Holly. Planting pattern in an irregular (organic) grid. Planted between Nov-March. Maintenance: for first three years the base of each tree is to be sprayed with Glyphosate in spring and Propyzamide during winter to suppress competing weeds.

INDICATIVE TREE SPECIES

Species	Numbers	Girth	Description	Size	Pot	Key
Acer campestre	11	10-12cm	Standard tree	3m, 1.5m clear stem	RB/ CG	Ac
Betula utilis "jaquemontii"	4	10-12cm	Standard tree	3.m, 1.5m clear stem	BR/ CG	Buj
Carpinus betulus fastigiata	41	10-12cm	Standard tree	3m, 1.5m clear stem	RB/ CG	Cbf
Popular tremula	25	10-12cm	Standard tree	3m, 1.5m clear stem	BR/ CG	Pt
Prunus avium "Plena"	15	10-12cm	Standard tree	3m, 1.5m clear stem	BR/ CG	Psb
Prunus "Sunset Boluevard"	4	10-12cm	Standard tree	3m, 1.5m clear stem	BR/ CG	Psb
Pyrus calleryana Chanticleer	4	10-12cm	Standard tree	3m, 1.5m clear stem	BR/ CG	Pcc
Quercus robur	12	10-12cm	Standard tree	3m, 1.5m clear stem	RB/ CG	Qr

Notes: planted in topsoil pit with aeration and improved with soil ameliorant's prior to planting.
Specimen trees to be double staked

INDICATIVE ORNAMENTAL SHRUB SPECIES: 190m2

Species	Size	Pot	Planting centres
Cotoneaster horizontalis	40-60cm bushy, branched with min 3 breaks, well rooted	3L	5perm2
Daphne bholua 'Jacqueline Postill'	40-60cm bushy, branched with min 3 breaks, well rooted	3L	5perm2
Lonicera pileata	40-60cm bushy, branched with min 3 breaks, well rooted	3L	5perm2
Prunus lusitanica	40-60cm bushy, branched with min 3 breaks, well rooted	3L	5perm2
Skimmia x confusa 'Kew Green'	40-60cm bushy, branched with min 3 breaks, well rooted	3L	5perm2
Viburnum tinus 'Gwenllian'	40-60cm bushy, branched with min 3 breaks, well rooted	3L	5perm2

Notes: planted in topsoil pit with soil ameliorant's prior to planting.

INDICATIVE HEDGING SPECIES

HEDGING SCHEDULE: Mixed Hawthorn hedge 980 linm			
Name	**%**	**Notes**	**Total**
Crataegus monogyna	50	Bare root transplant: 2yr 1+1	2450
Corylus avellana	15	Bare root transplant: 2yr 1+1	735
Prunus padus	20	Bare root transplant: 2yr 1+1	980
Rosa canina	15	Bare root transplant: 2yr 1+1	735

0.6-1.2m bare root plants, with tubed stakes, planted in topsoil trench with ameliorant's
Double staggered row at 0.4m centres

INDICATIVE HEDGING SPECIES

HEDGING SCHEDULE: FORMAL HEDGING 180 linm			
Name	**Pot**	**Notes**	**Total**
Prunus lusitanica	3L	40-60cm, Bushy, min 3 breaks	900

Planted in double staggered row in topsoil trench at 5no per LinM

WILDFLOWER MEADOW: 14,500M2

Wildflower meadow mix sewn at 5g per m2 to supplier guidelines
Mix subject to site soil analysis

GRASS LAWN SEEDING: 25,000M2

Fine grass mix sewn at 35g-50g per m2 to supplier guidelines
Mix subject to site soil analysis

BULBS:
To be planted in grass verges besides footpaths and roads between October-December

Bulb species to naturalise to be planted in lawn areas:
Planting areas in groups of 20no. (bulbs at approx 5cm apart) planted per m2 in large predefined areas
Crocus ochroleucus.
Crocus sieberi Sp.
Eranthis hyemalis
Galanthus "Magnet"

Bulbs species to line lawn verges footpaths and roads
Planting areas in alternating groups of 20no. (bulbs at approx 5cm apart) planted at 1.5m centres in 3 wide strip
Narcissus "Tete-aTete" 25%
Narcissus "Kingsourt" 25%

SHDC
PLANNING & DEVELOPMENT
01 FEB 2012
Ref. 1009 - 11

AMENDED PLAN
Ref. A1

REV. DESCRIPTION APP. DATE

Clews Landscape Architecture
57 Highcown Road
Banbury
OX16 9BE
www.clewsla.co.uk

SOUTH LINCOLNSHIRE CREMATORIUM

LANDSCAPE MASTERPLAN

DWG. NO: 11_022_D001_H

SCALE 1:500@A1 DATE NOV 11

STATUS PLANNING DRAWN CC

No dimensions are to be scaled from this drawing. All dimensions are to be checked on site. Area measurements for indicative purposes only.

© CLEWS LANDSCAPE ARCHITECTURE